DRAWING

VILLA MARIA R.O.W. EXTENSION 4/26/72

DRAWING

NUMBER

STATE OF TEXAS I

COUNTY OF BRAZOS I

I, A. H. Winder, Registered Professional Engineer No. 23313, in the State of Texas, hereby certify that this plat is true and correct and was prepared from plat recorded in Volume [illegible], Page [illegible], of the Deed Records of Brazos County, [illegible] Provision.

A. H. Winder
Registered Professional Engineer No. 23313

STATE OF TEXAS I

COUNTY OF BRAZOS I

I, A. H. Winder, Registered Professional Engineer, No. 23313, in the State of Texas, hereby certify that proper [illegible] consideration has been given this plat.

A. H. Winder
Registered Professional Engineer

APPROVAL OF THE PLANNING COMMISSION:

I, Clark C. Munroe, Chairman of the City Planning Commission of the City of Bryan, State of Texas, hereby certify that the attached plat was duly filed for approval with the City Planning Commission of the City of Bryan on the 10th day of April, 1972, and same was duly approved on the 20th day of April, 1972, by the said commission.

Clark C. Munroe
Chairman, City Planning Commission
Bryan, Texas

CERTIFICATION BY THE COUNTY CLERK

STATE OF TEXAS I

COUNTY OF BRAZOS I

I, Frank Boriskie County Clerk in and for said County, do hereby certify that this plat together with its certificates of authentication was filed for record in my office the 14 day of May, 1972, in the Deed Records of Brazos County in Volume 304, Page 121.

Frank Boriskie
County Clerk, Brazos County, Texas

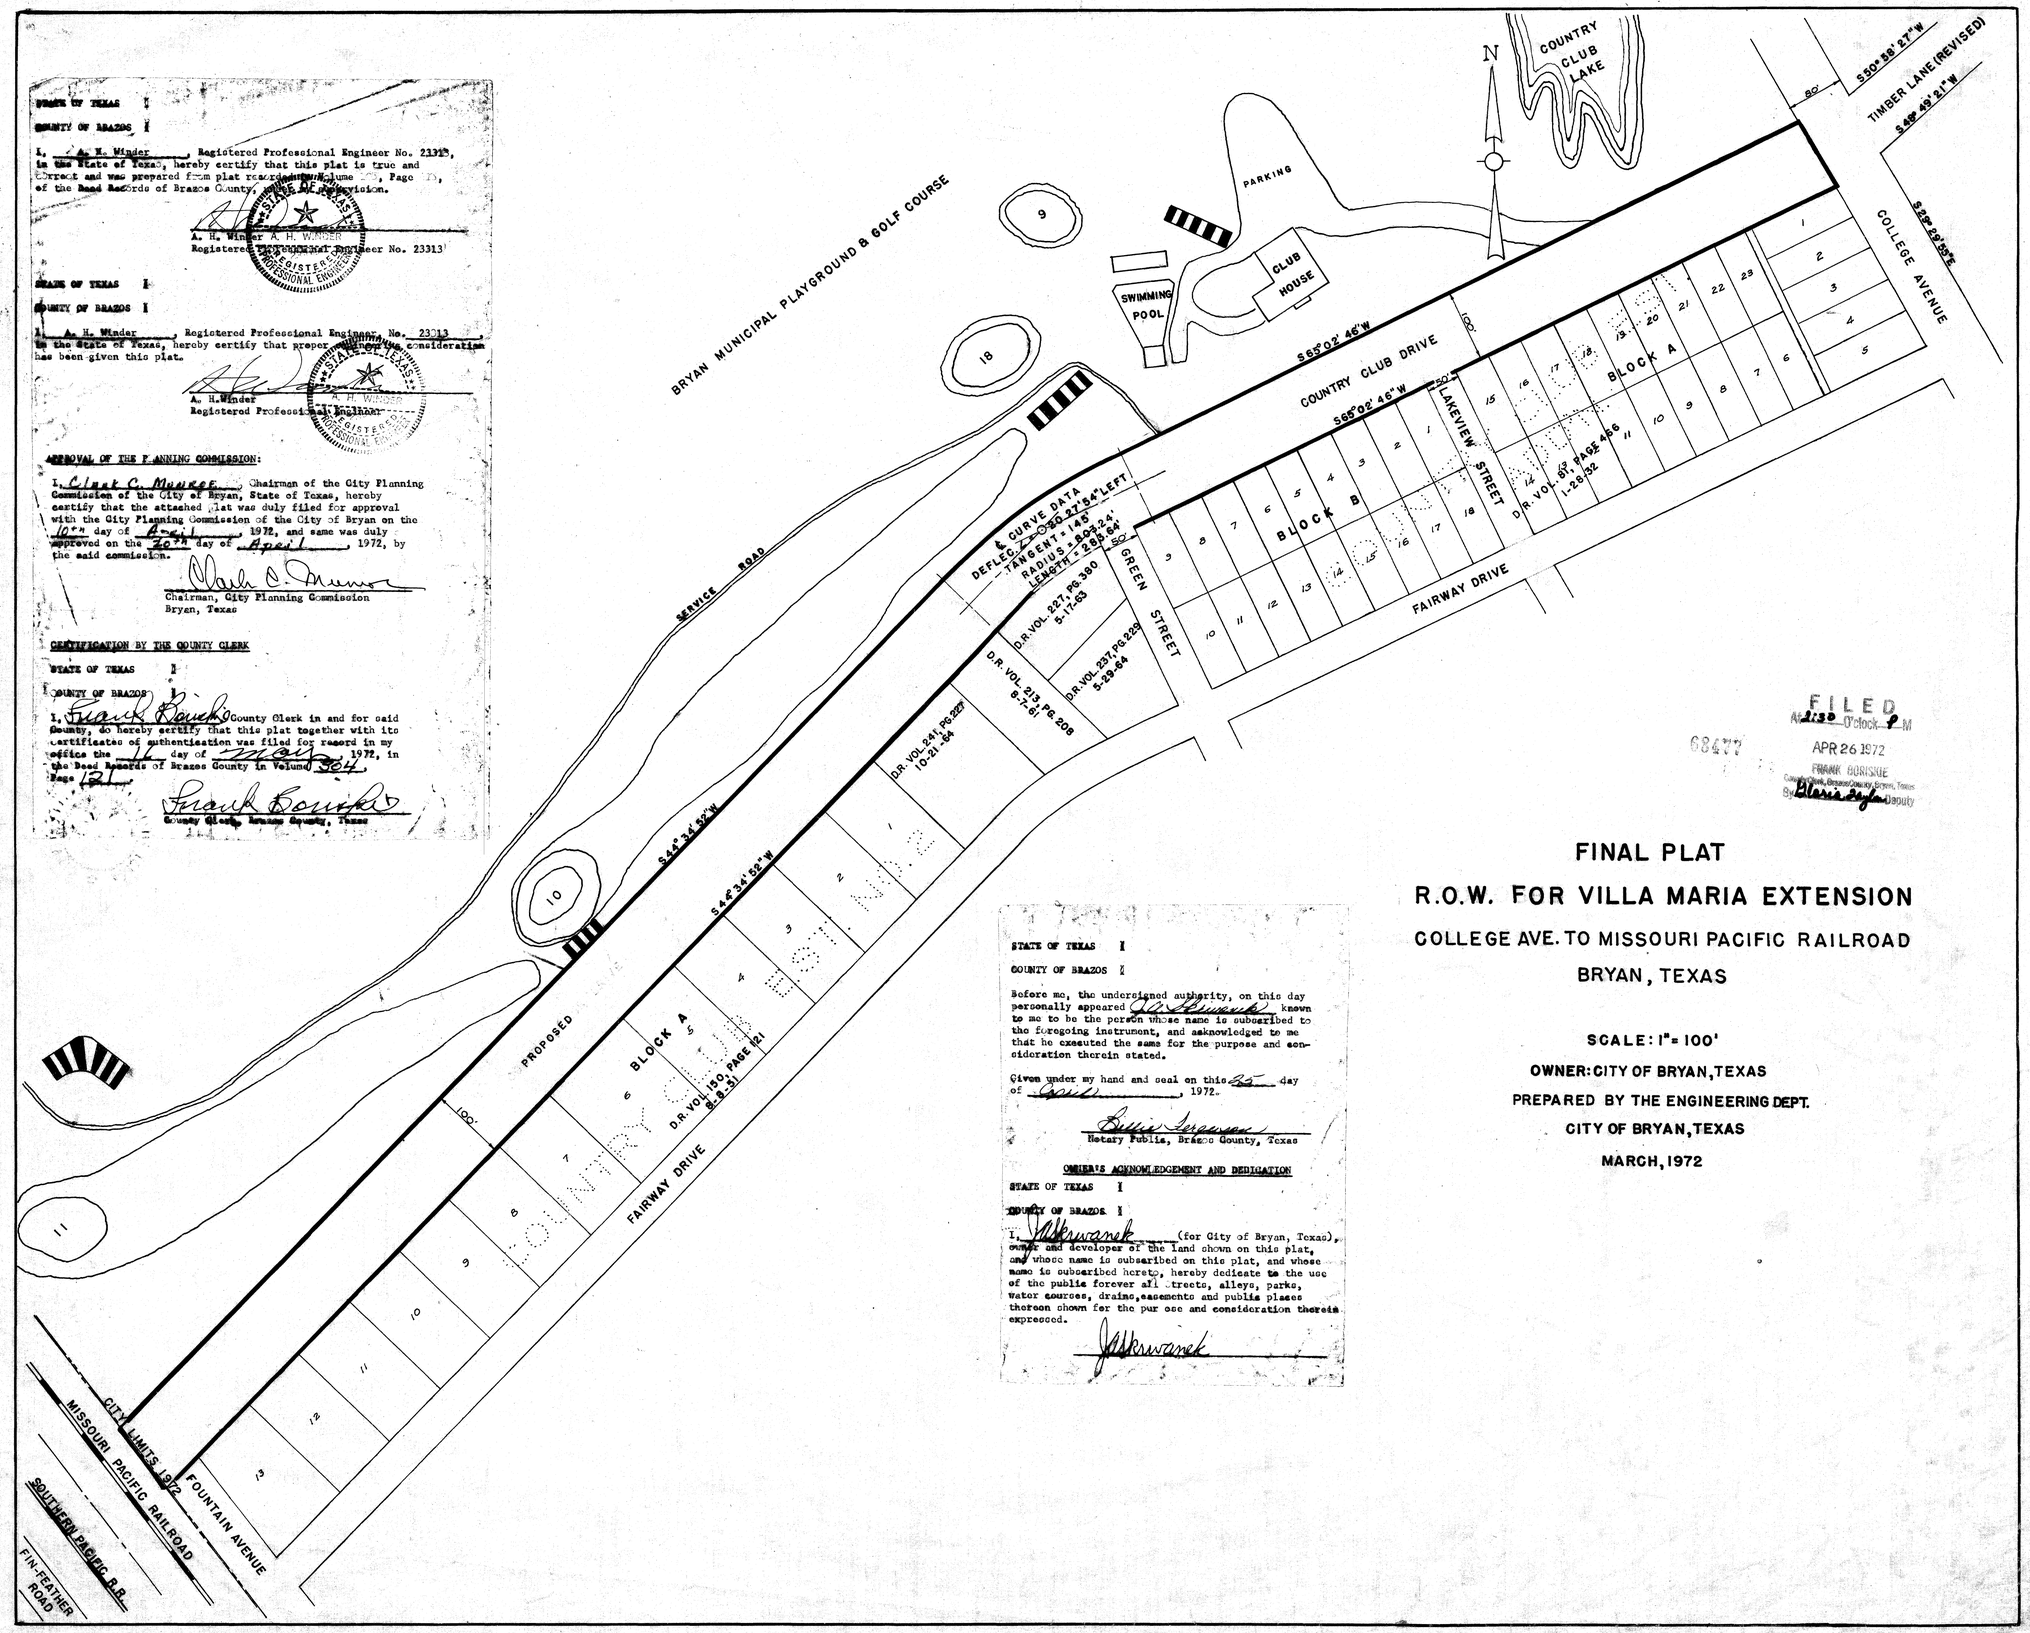

FILED
At 2:30 O'clock P M
APR 26 1972
FRANK BORISKIE
County Clerk, Brazos County, Bryan, Texas
By Blaris Taylor Deputy

68477

FINAL PLAT

R.O.W. FOR VILLA MARIA EXTENSION

COLLEGE AVE. TO MISSOURI PACIFIC RAILROAD

BRYAN, TEXAS

SCALE: 1" = 100'

OWNER: CITY OF BRYAN, TEXAS

PREPARED BY THE ENGINEERING DEPT.

CITY OF BRYAN, TEXAS

MARCH, 1972

STATE OF TEXAS I

COUNTY OF BRAZOS I

Before me, the undersigned authority, on this day personally appeared J. A. Skrwanek known to me to be the person whose name is subscribed to the foregoing instrument, and acknowledged to me that he executed the same for the purpose and consideration therein stated.

Given under my hand and seal on this 25 day of April, 1972.

Billie Ferguson
Notary Public, Brazos County, Texas

OWNER'S ACKNOWLEDGEMENT AND DEDICATION

STATE OF TEXAS I

COUNTY OF BRAZOS I

I, J. A. Skrwanek (for City of Bryan, Texas), owner and developer of the land shown on this plat, and whose name is subscribed on this plat, and whose name is subscribed hereto, hereby dedicate to the use of the public forever all streets, alleys, parks, water courses, drains, easements and public places thereon shown for the purpose and consideration therein expressed.

J. A. Skrwanek