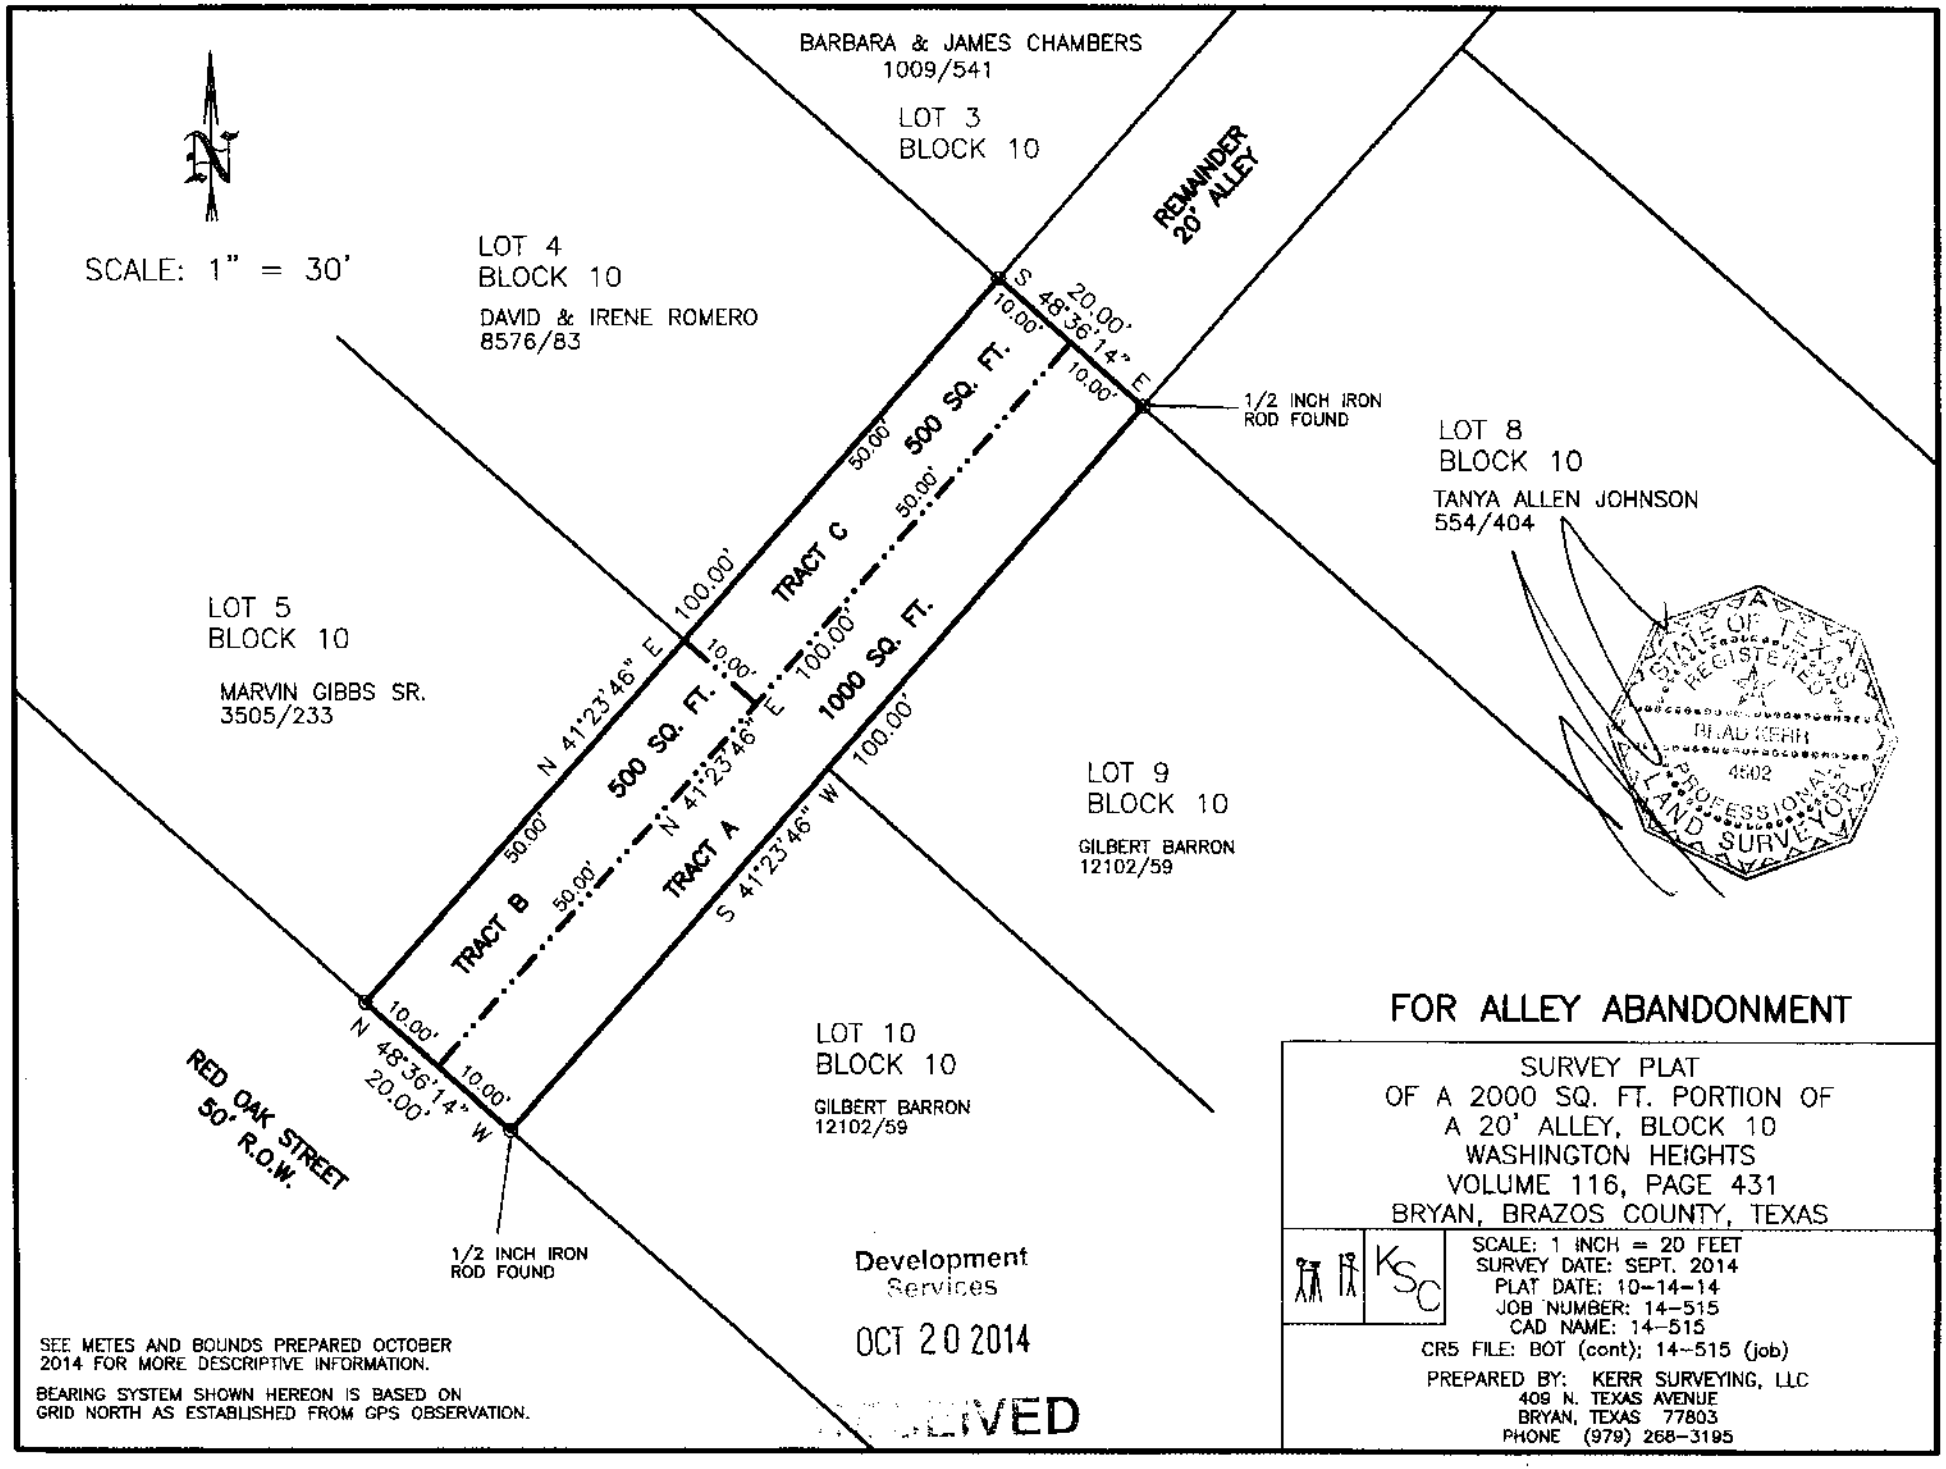

SEE METES AND BOUNDS PREPARED OCTOBER 2014 FOR MORE DESCRIPTIVE INFORMATION.

BEARING SYSTEM SHOWN HEREON IS BASED ON GRID NORTH AS ESTABLISHED FROM GPS OBSERVATION.

FOR ALLEY ABANDONMENT

SURVEY PLAT
OF A 2000 SQ. FT. PORTION OF
A 20' ALLEY, BLOCK 10
WASHINGTON HEIGHTS
VOLUME 116, PAGE 431
BRYAN, BRAZOS COUNTY, TEXAS

KSC

SCALE: 1 INCH = 20 FEET
SURVEY DATE: SEPT. 2014
PLAT DATE: 10-14-14
JOB NUMBER: 14-515
CAD NAME: 14-515
CR5 FILE: BOT (cont); 14-515 (job)

PREPARED BY: KERR SURVEYING, LLC
409 N. TEXAS AVENUE
BRYAN, TEXAS 77803
PHONE (979) 268-3195