ALINDO ENGINEERS AND PLANNERS, INC.

3833 SOUTH TEXAS AVE., SUITE 213 BRYAN, TEXAS 77802 979-846-8868

FIRM LICENSES: ENGINEERING F-1799, SURVEYING 100269-00

600 SOUTH BRYAN AVENUE
5,000 SQ. FT.
ALL OF 20'-WIDE ALLEY, BLOCK 113
BRYAN OLD TOWN SITE
BRYAN, BRAZOS COUNTY, TX

8-14
AUG. 8 2014

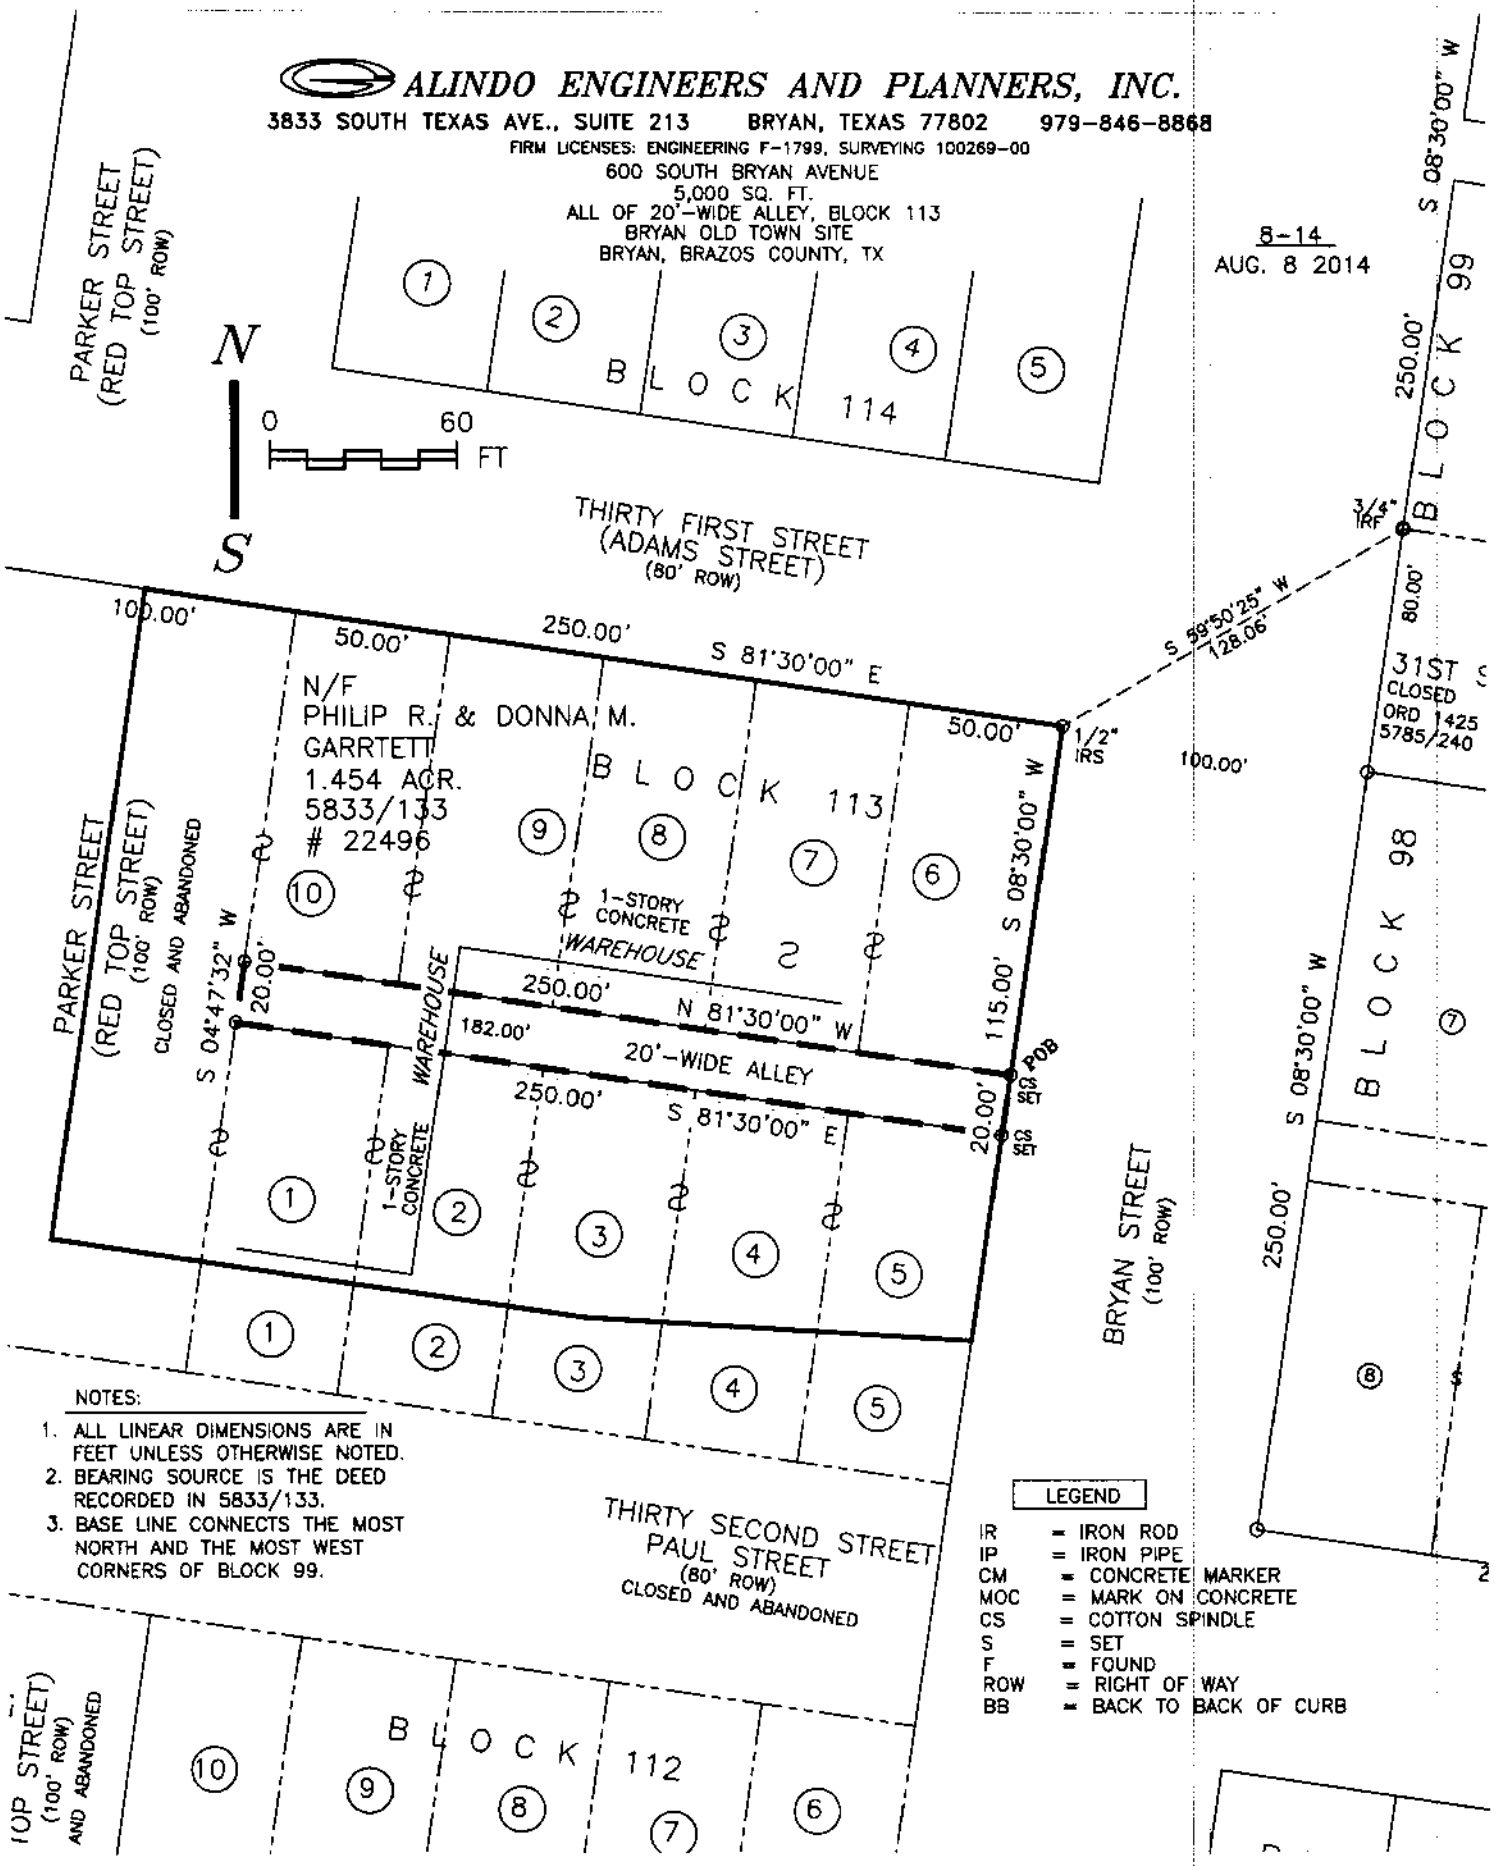

NOTES:

1. ALL LINEAR DIMENSIONS ARE IN FEET UNLESS OTHERWISE NOTED.
2. BEARING SOURCE IS THE DEED RECORDED IN 5833/133.
3. BASE LINE CONNECTS THE MOST NORTH AND THE MOST WEST CORNERS OF BLOCK 99.

LEGEND

IR	= IRON ROD
IP	= IRON PIPE
CM	= CONCRETE MARKER
MOC	= MARK ON CONCRETE
CS	= COTTON SPINDLE
S	= SET
F	= FOUND
ROW	= RIGHT OF WAY
BB	= BACK TO BACK OF CURB