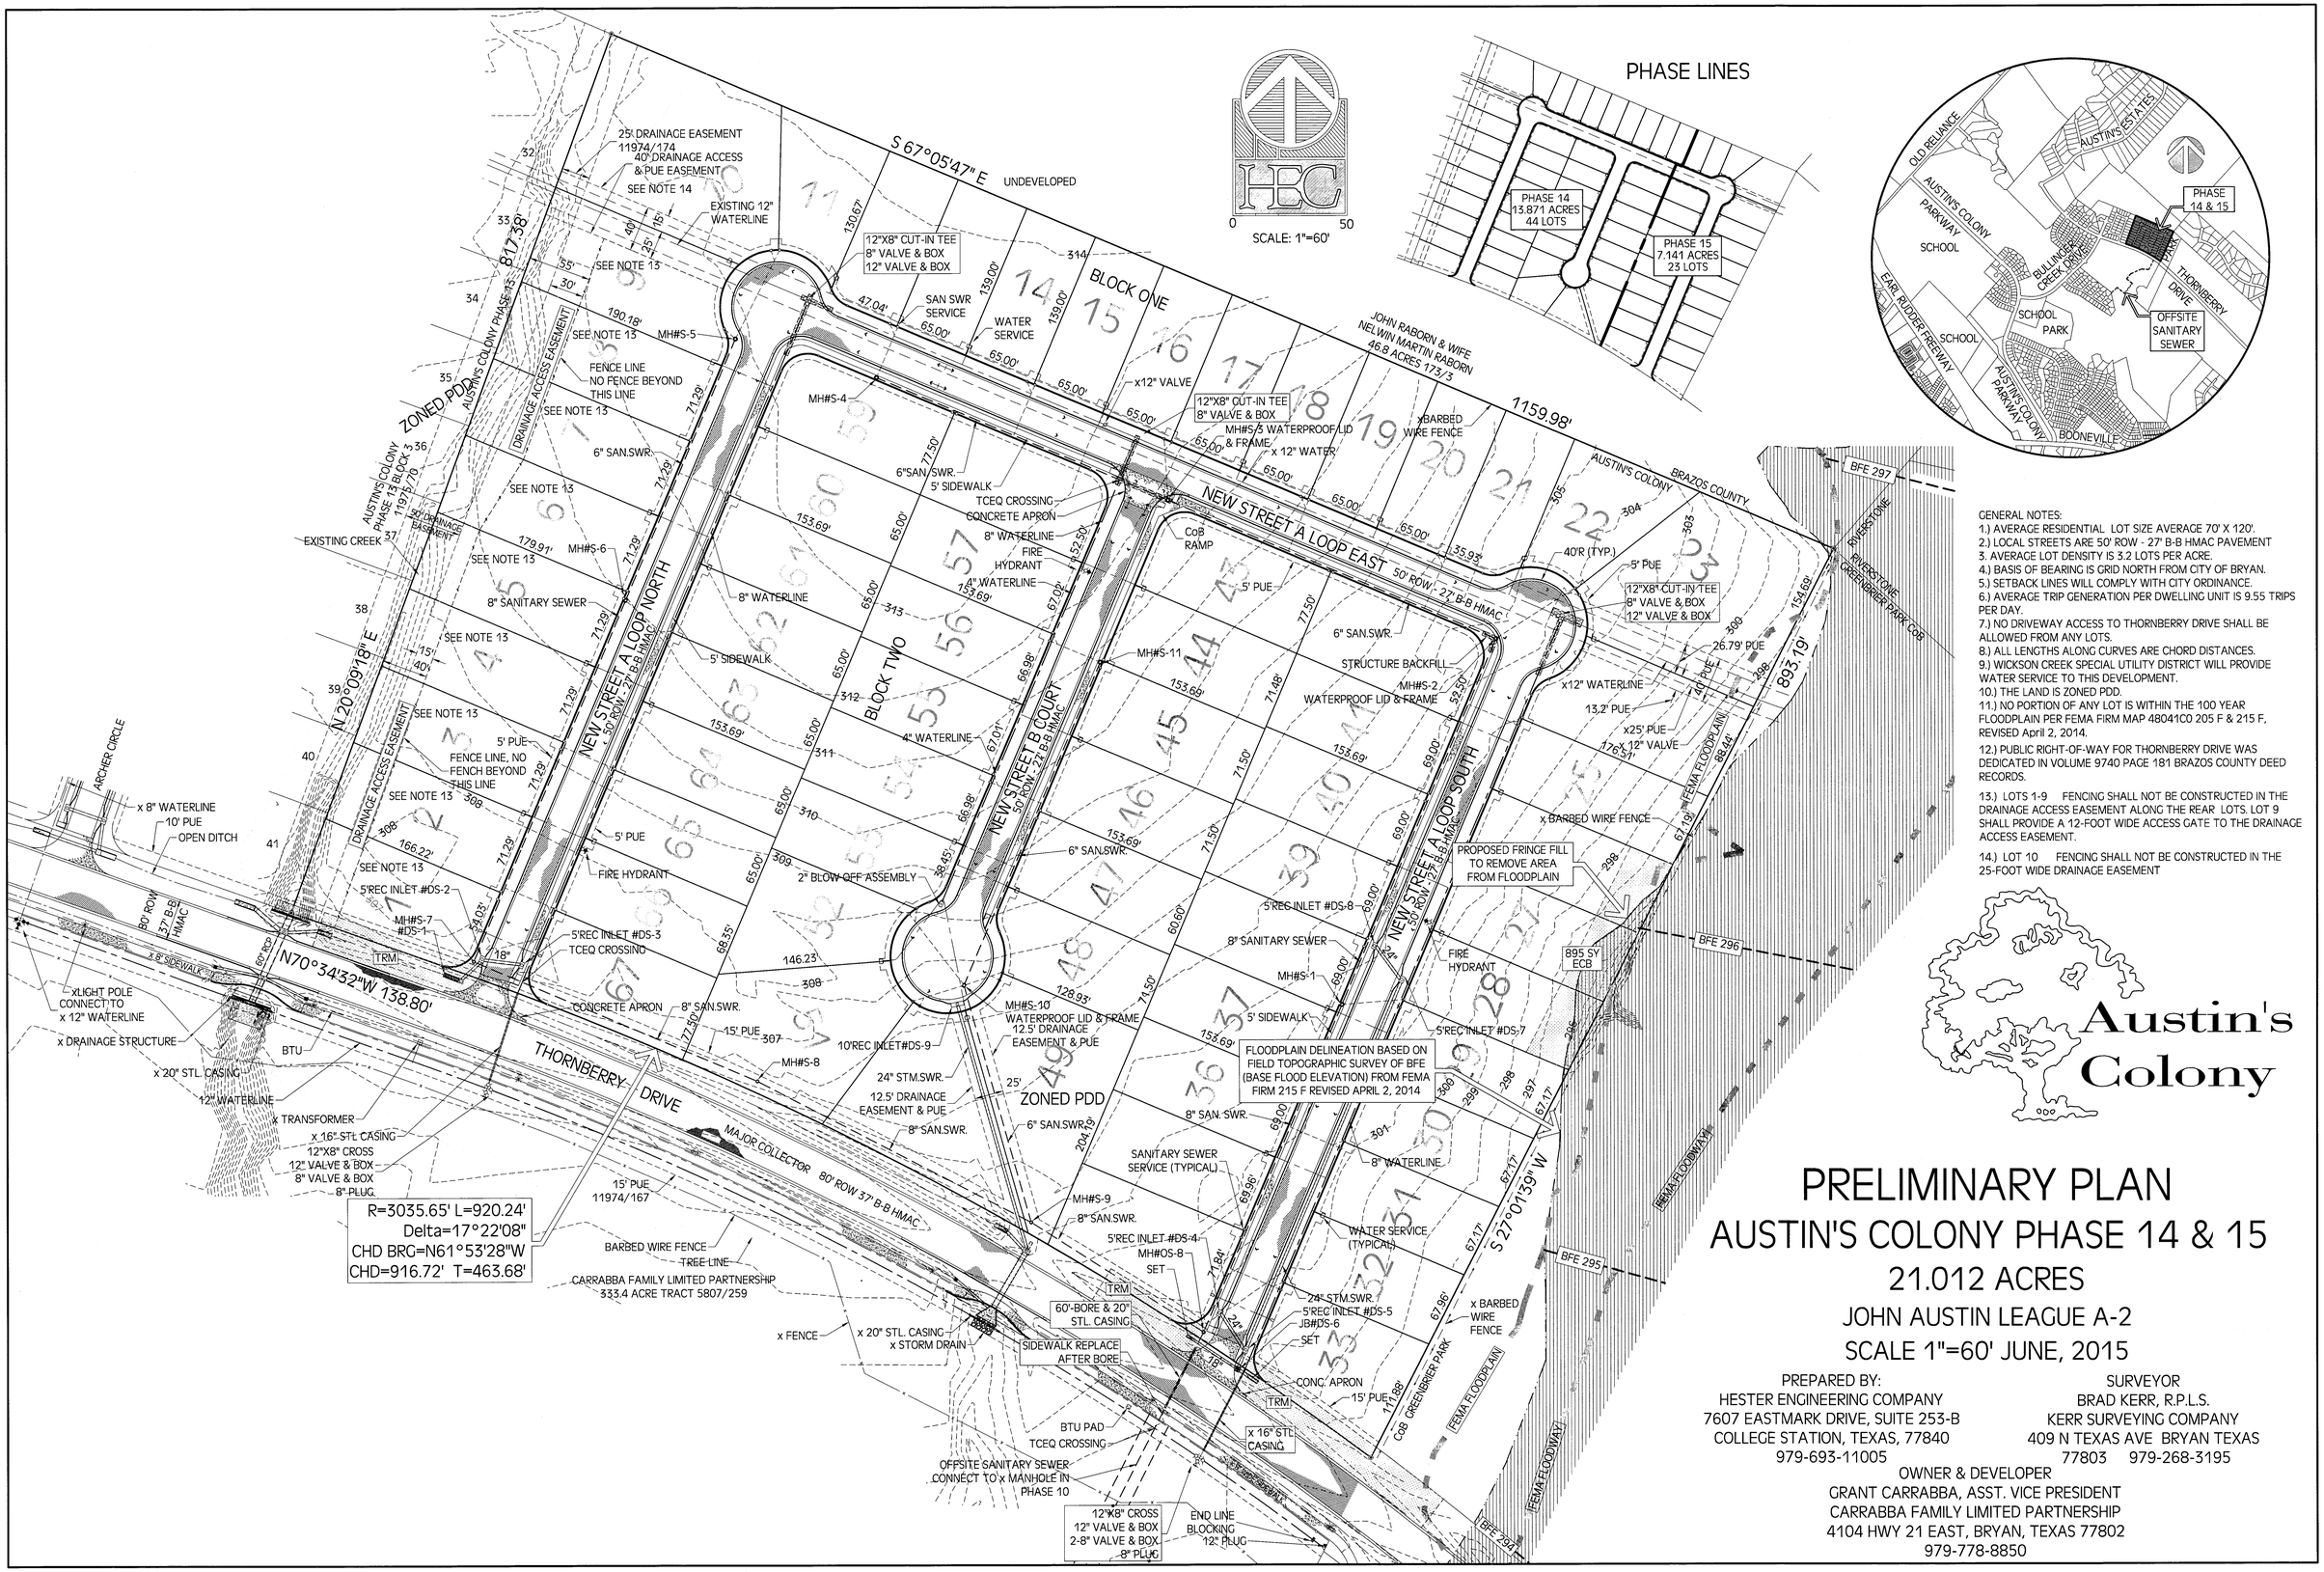

GENERAL NOTES:

1.) AVERAGE RESIDENTIAL LOT SIZE AVERAGE 70' X 120'.
2.) LOCAL STREETS ARE 50' ROW - 27' B-B HMAC PAVEMENT
3. AVERAGE LOT DENSITY IS 3.2 LOTS PER ACRE.
4.) BASIS OF BEARING IS GRID NORTH FROM CITY OF BRYAN.
5.) SETBACK LINES WILL COMPLY WITH CITY ORDINANCE.
6.) AVERAGE TRIP GENERATION PER DWELLING UNIT IS 9.55 TRIPS PER DAY.
7.) NO DRIVEWAY ACCESS TO THORNBERRY DRIVE SHALL BE ALLOWED FROM ANY LOTS.
8.) ALL LENGTHS ALONG CURVES ARE CHORD DISTANCES.
9.) WICKSON CREEK SPECIAL UTILITY DISTRICT WILL PROVIDE WATER SERVICE TO THIS DEVELOPMENT.
10.) THE LAND IS ZONED PDD.
11.) NO PORTION OF ANY LOT IS WITHIN THE 100 YEAR FLOODPLAIN PER FEMA FIRM MAP 48041C0 205 F & 215 F, REVISED April 2, 2014.
12.) PUBLIC RIGHT-OF-WAY FOR THORNBERRY DRIVE WAS DEDICATED IN VOLUME 9740 PAGE 181 BRAZOS COUNTY DEED RECORDS.
13.) LOTS 1-9 FENCING SHALL NOT BE CONSTRUCTED IN THE DRAINAGE ACCESS EASEMENT ALONG THE REAR LOTS. LOT 9 SHALL PROVIDE A 12-FOOT WIDE ACCESS GATE TO THE DRAINAGE ACCESS EASEMENT.
14.) LOT 10 FENCING SHALL NOT BE CONSTRUCTED IN THE 25-FOOT WIDE DRAINAGE EASEMENT

Austin's Colony

PRELIMINARY PLAN

AUSTIN'S COLONY PHASE 14 & 15

21.012 ACRES

JOHN AUSTIN LEAGUE A-2

SCALE 1"=60' JUNE, 2015

PREPARED BY:
HESTER ENGINEERING COMPANY
7607 EASTMARK DRIVE, SUITE 253-B
COLLEGE STATION, TEXAS, 77840
979-693-11005

SURVEYOR
BRAD KERR, R.P.L.S.
KERR SURVEYING COMPANY
409 N TEXAS AVE BRYAN TEXAS
77803 979-268-3195

OWNER & DEVELOPER
GRANT CARRABBA, ASST. VICE PRESIDENT
CARRABBA FAMILY LIMITED PARTNERSHIP
4104 HWY 21 EAST, BRYAN, TEXAS 77802
979-778-8850