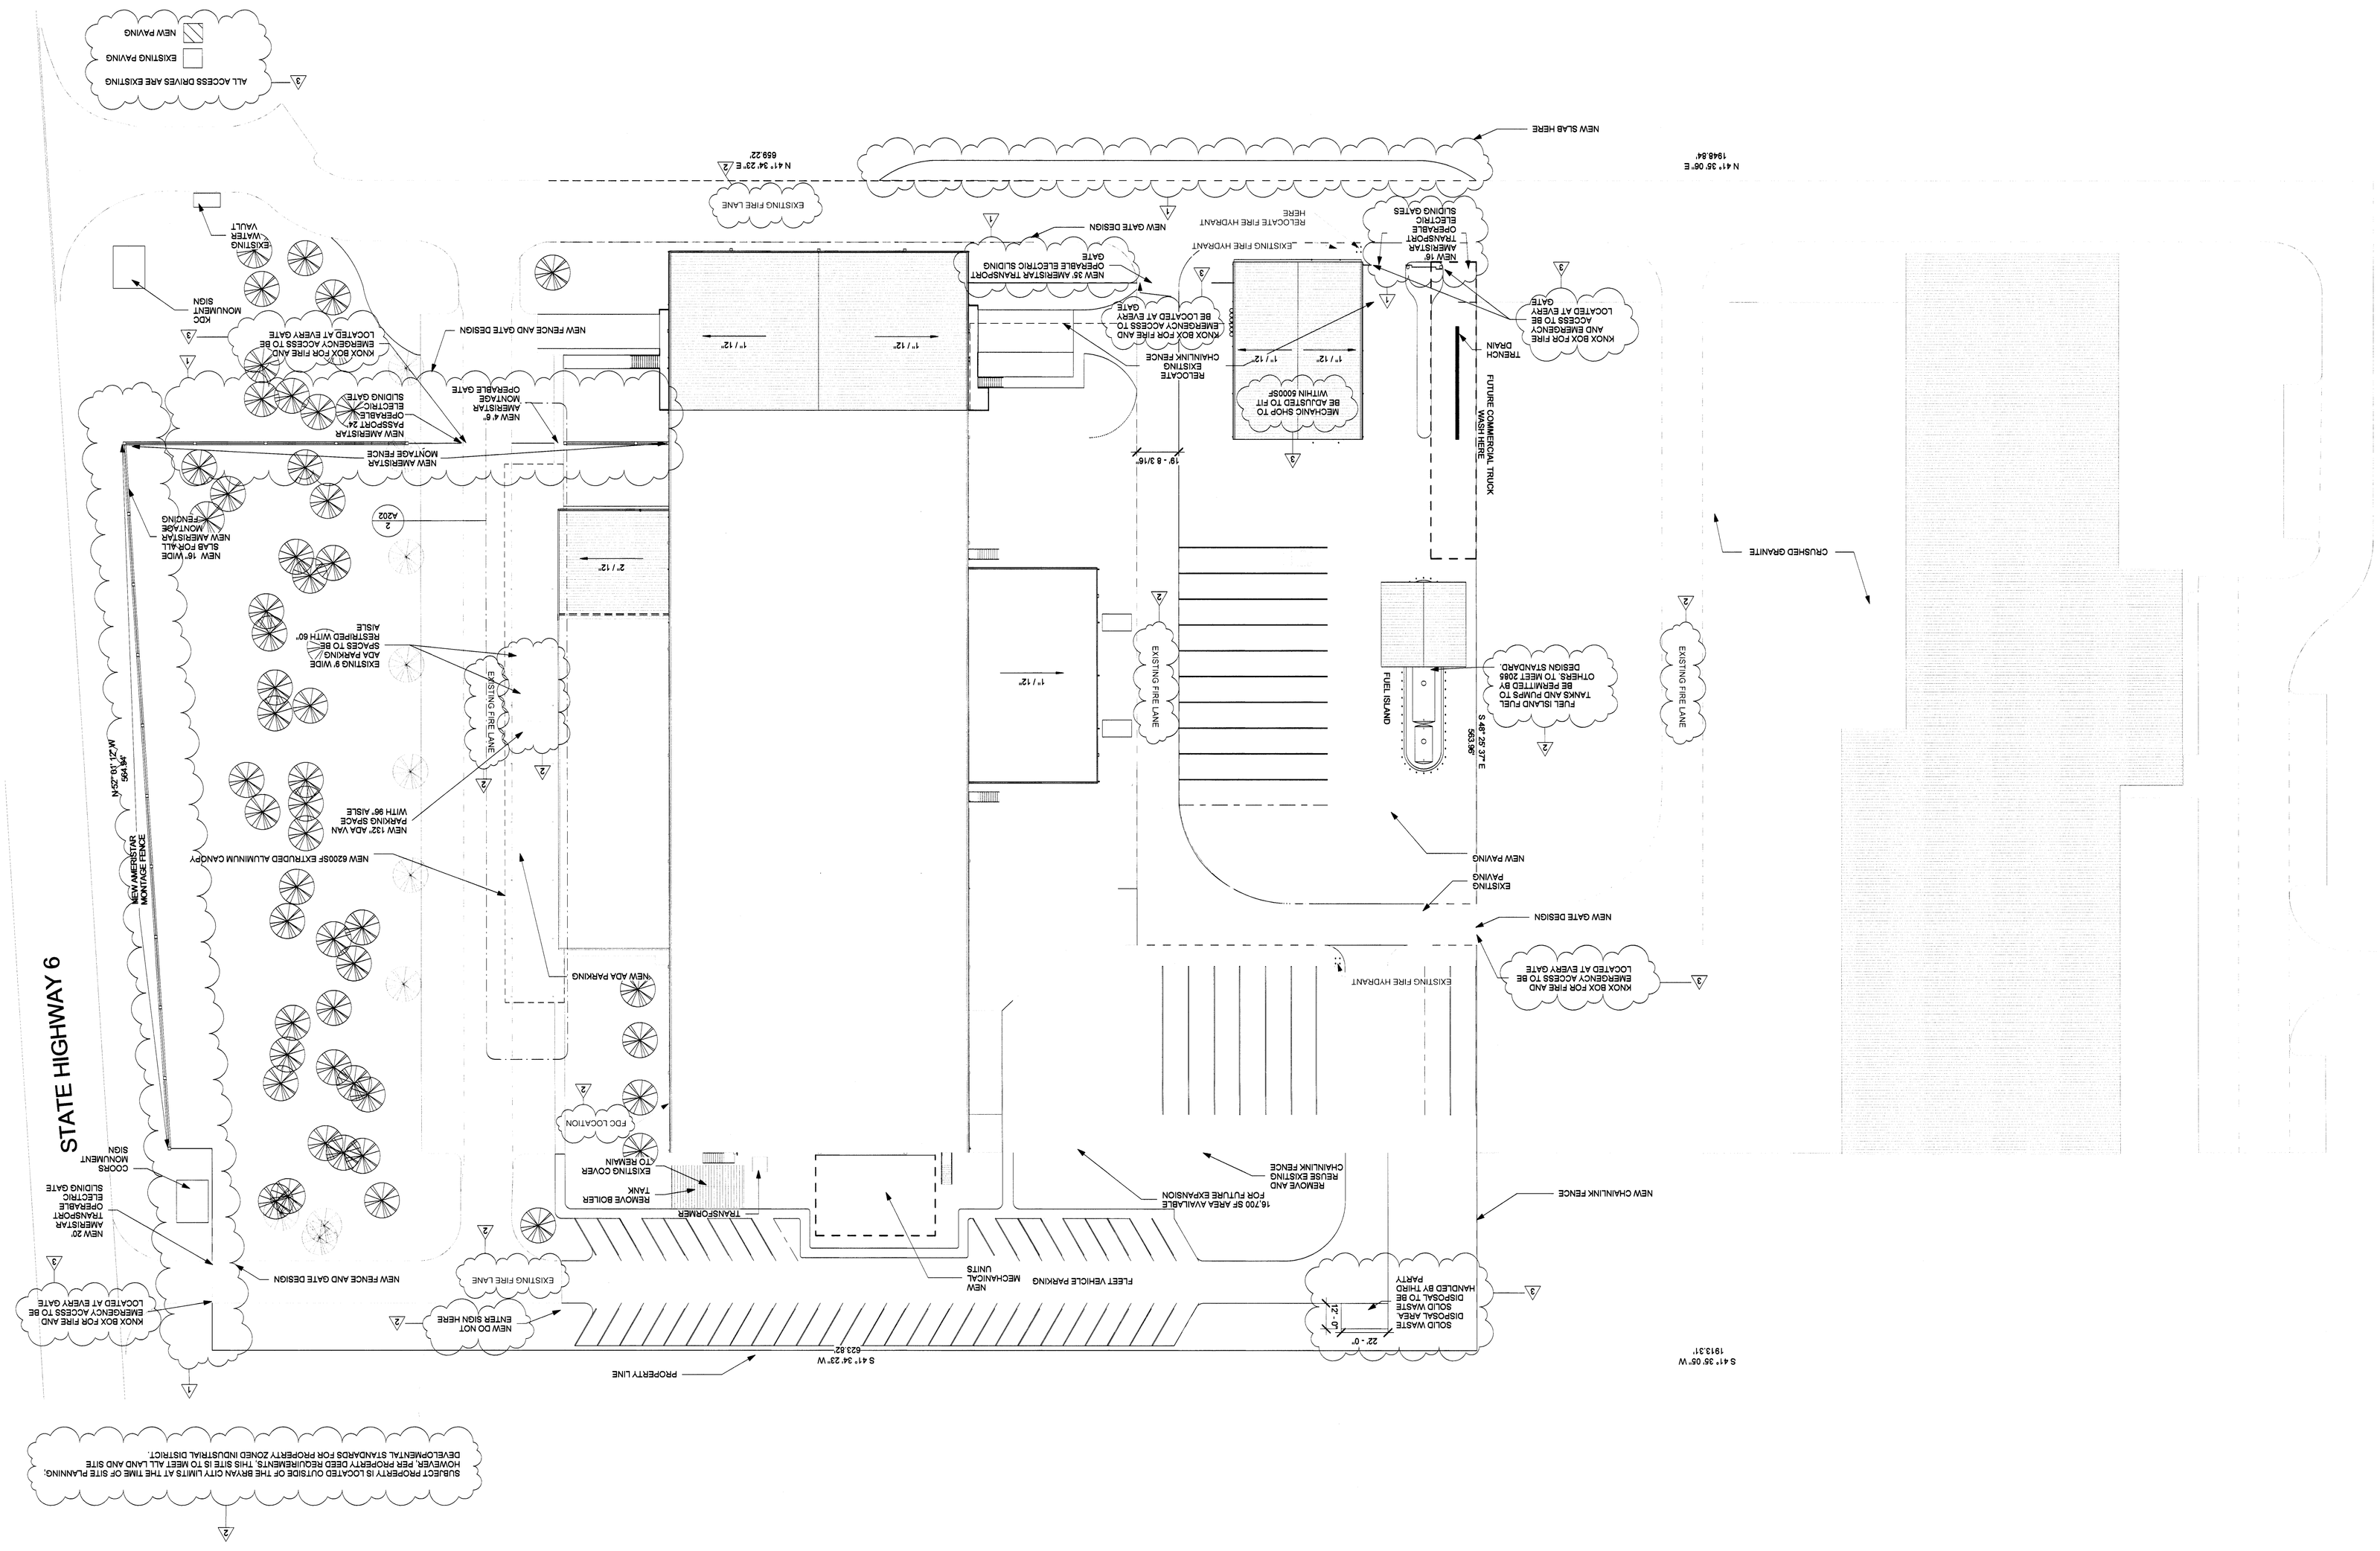

KRISTEN DISTRIBUTING

8301 NORTH TEXAS STATE HIGHWAY 6, BRYAN, TEXAS, 77807

SITE PLAN PHASE 2

Project Number: 201409

Sheet Issue date: 05/20/2015

A101

Revision Schedule		
Number	Date	
1	06/03/2015	
2	06/09/2015	
3	06/24/2015	

Issue	Date

SHIELDS ZIEHR & HALLIBURTON
1711 CAVITT AVENUE
BRYAN, TEXAS 77801
OFFICE: (979)779-5757
MOBILE: (979)255-5700
szh@shieldsarchitecture.com