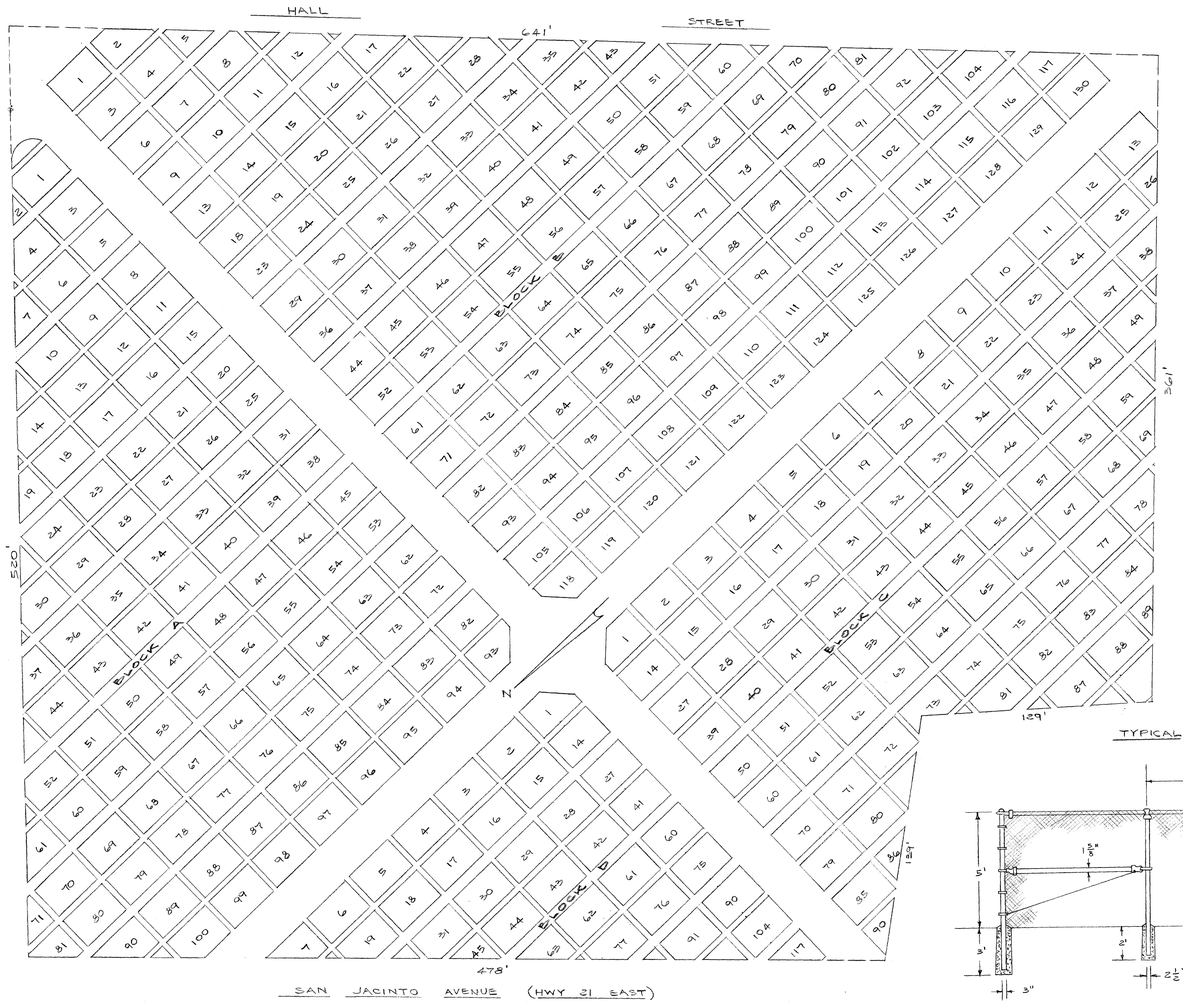

TYPICAL SECTION

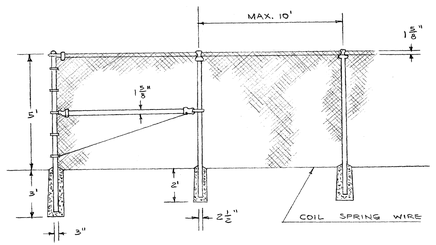

PROPOSED FENCING IMPROVEMENTS
OAKWOOD CEMETERY
CITY OF BRYAN, TEXAS
JOB NO. 292-9-691

DRAWN BY: J.M.
SCALE: 1" = 40'
DATE: 10-28-69

A 20001 9-33