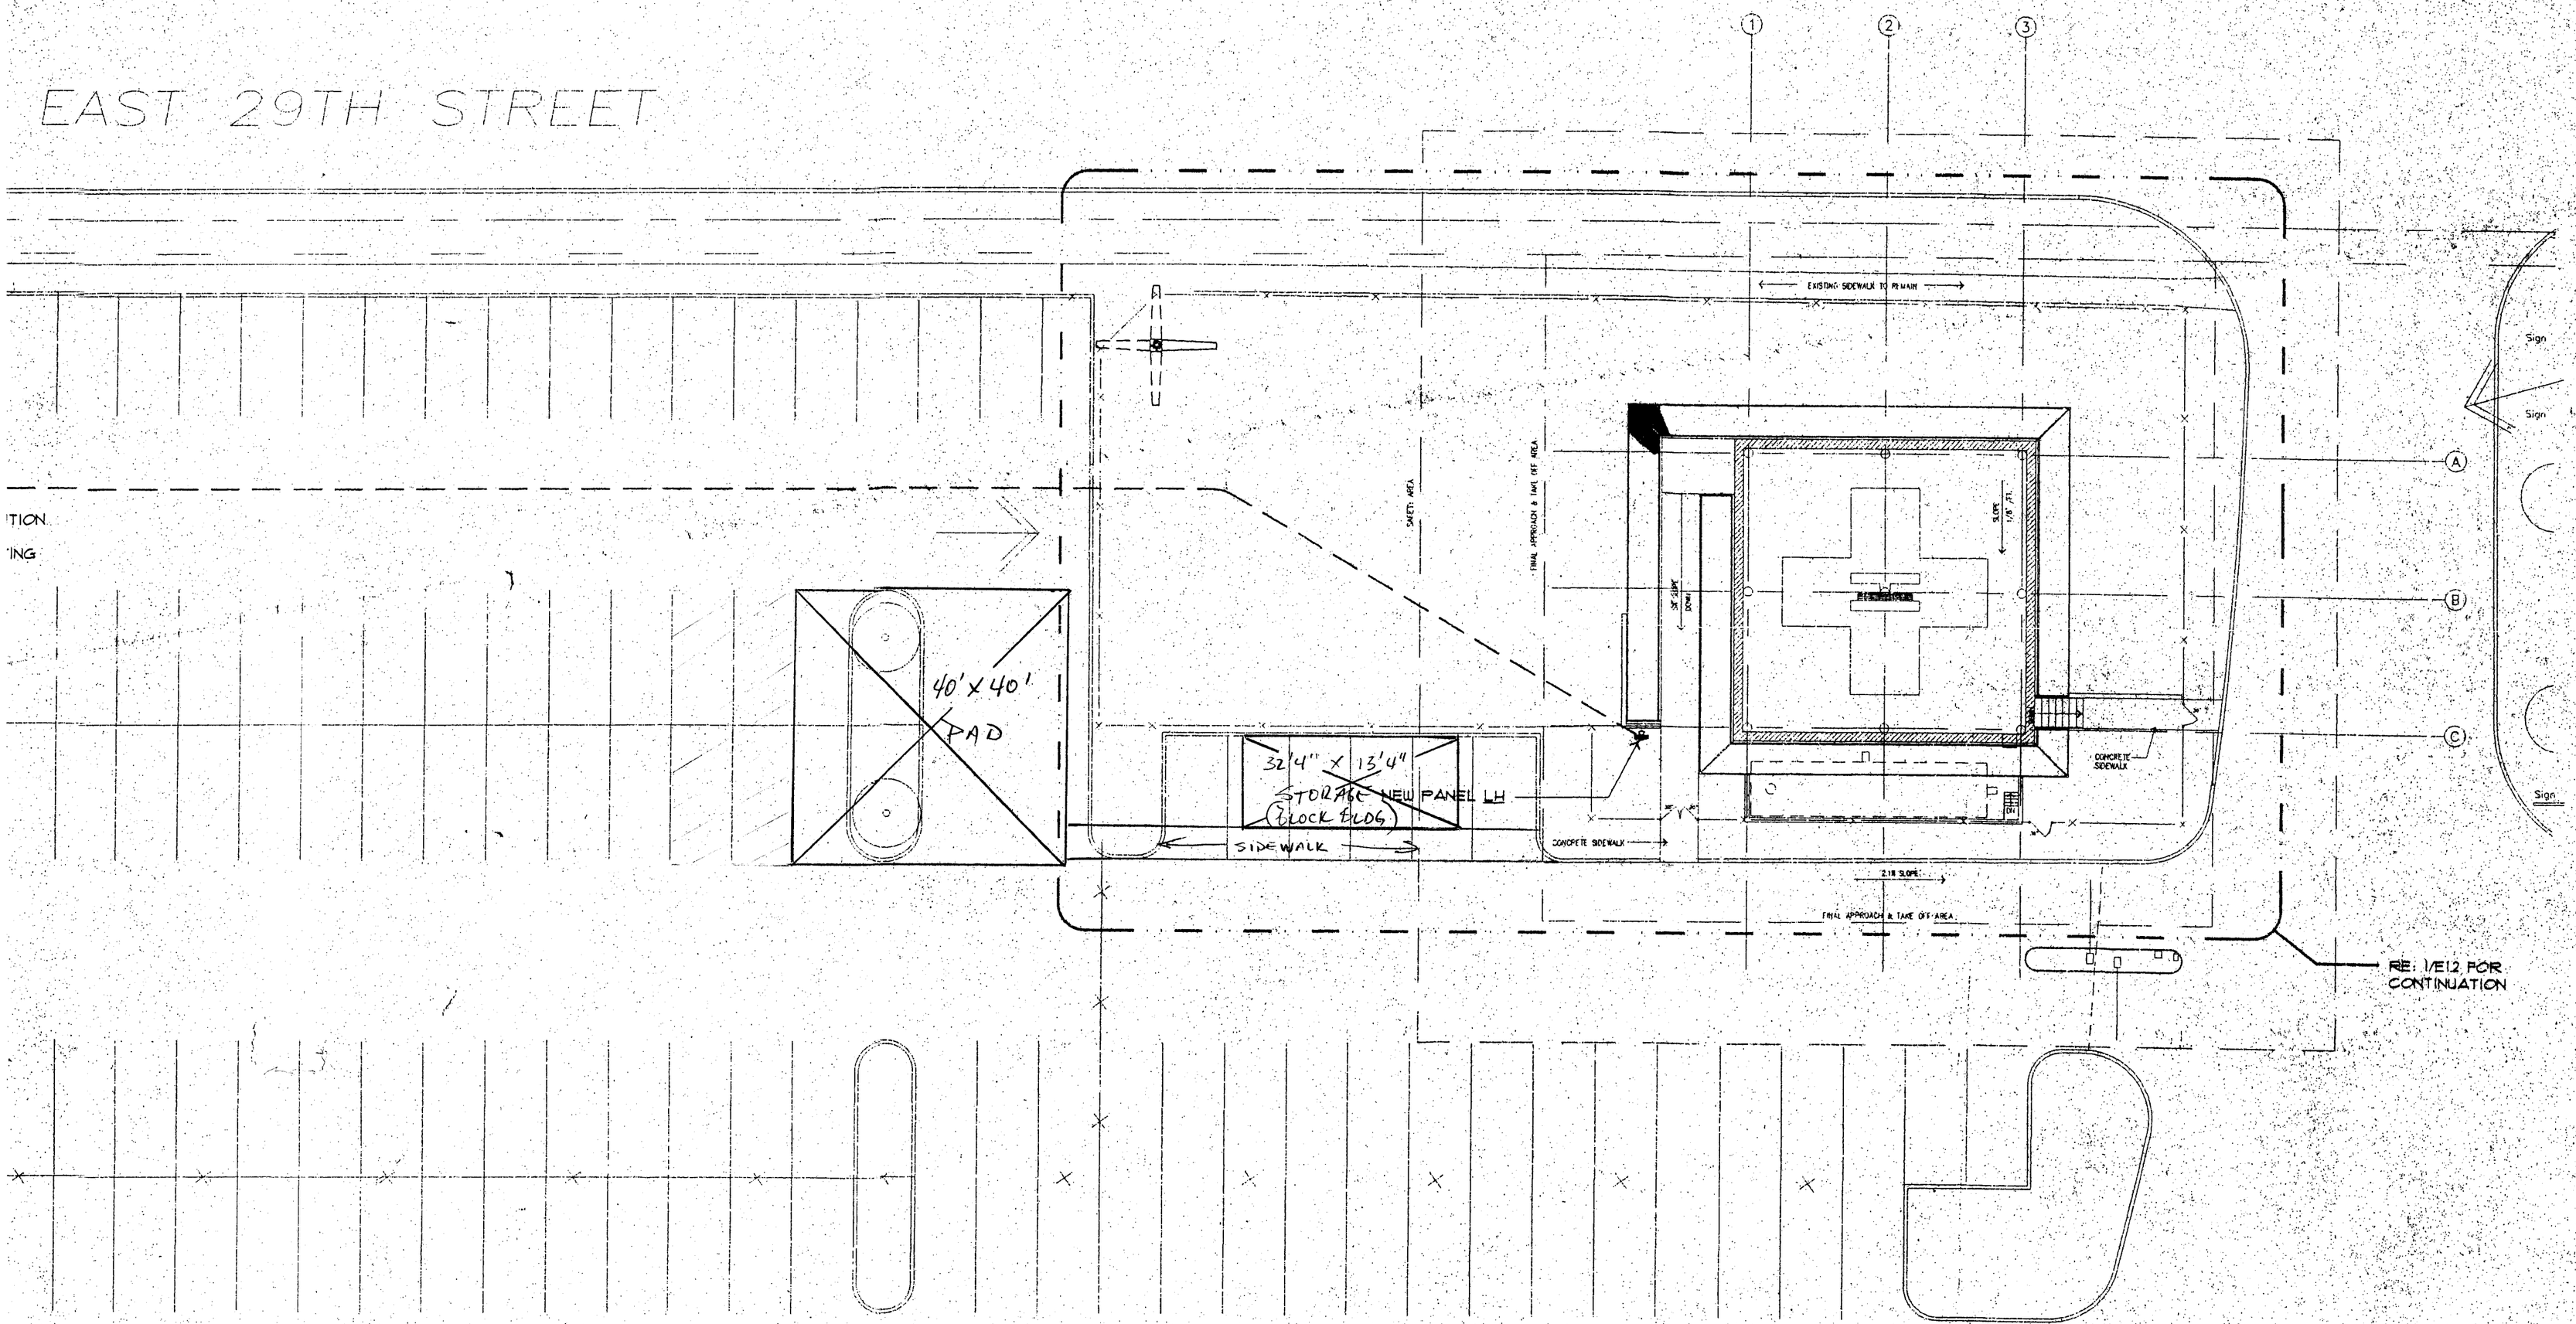

RECEIVED
JAN 03 2013
Development & Engineering Services

N

1/16" = 1'-0"