


**MULTI-FAMILY**
**PARKING: 1 PER BEDROOM**
**71 TOTAL UNITS**
**85 BEDROOMS**
**92 PARKING SPACES PROVIDED**

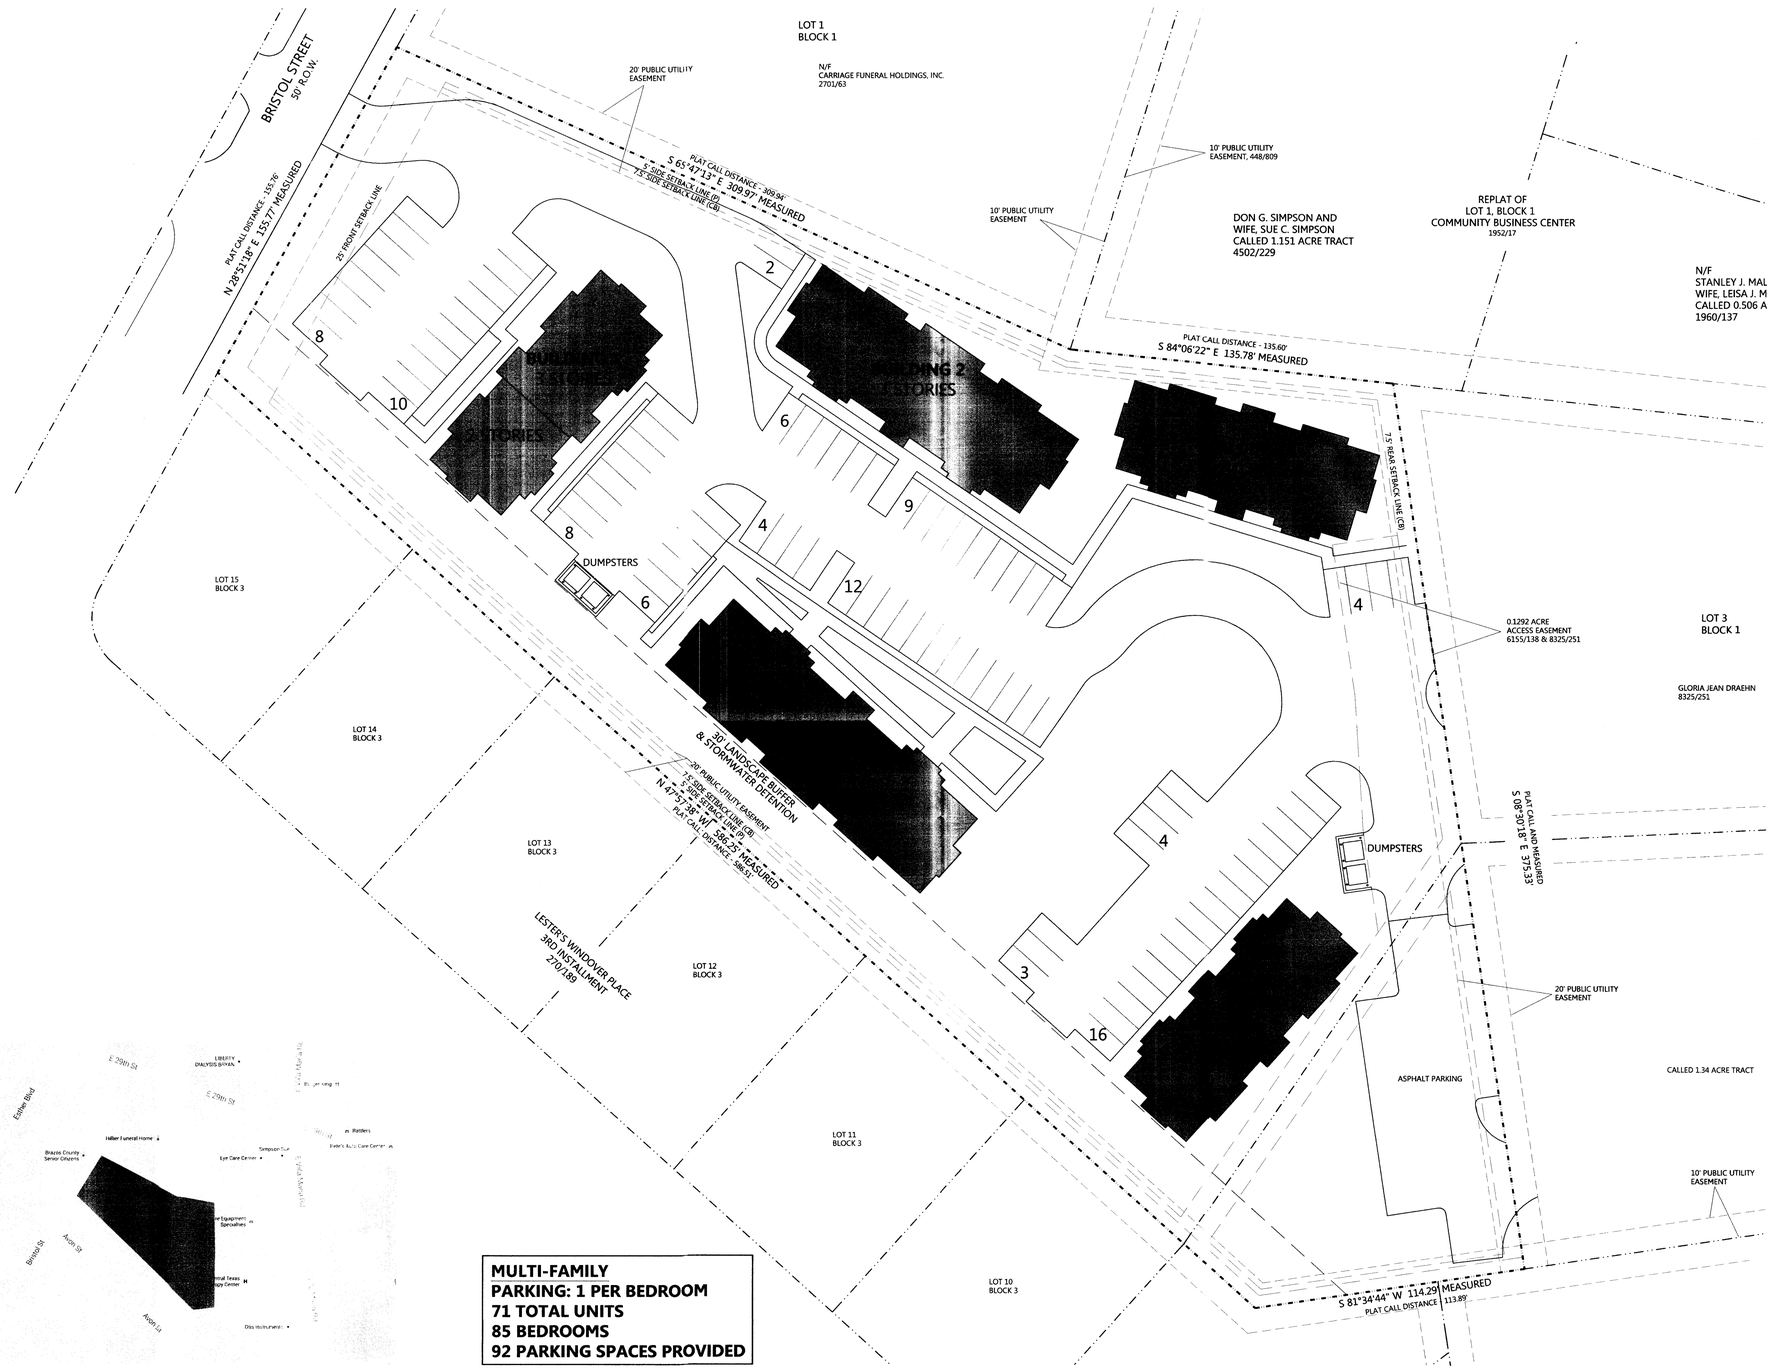


## 2 VICINITY MAP
Not to Scale

## 1 PROPOSED SITE PLAN
Scale 1" = 30'-0"

**FOR CONDITIONAL USE PERMIT APPROVAL ONLY. NOT FOR REGULATORY APPROVAL, PERMITTING OR CONSTRUCTION.**

REGISTERED ARCHITECT
MATTHEW FAULKNER
22509
STATE OF TEXAS

NOT FOR CONSTRUCTION

PACT
DESIGN
STUDIO

216 WEST 26TH STREET
BRYAN, TX 77803
PHONE 817.694.2185
© 2014 PACT Design Studio, LLC

Development
MAY 27 2014
RECEIVED

# BRISTOL VILLAGE
BRYAN, TX

**Project**
BRISTOL VILLAGE
**Date**
05.23.2014
**Revision/Issue**