Vicinity Map

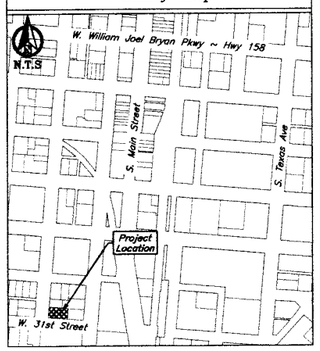

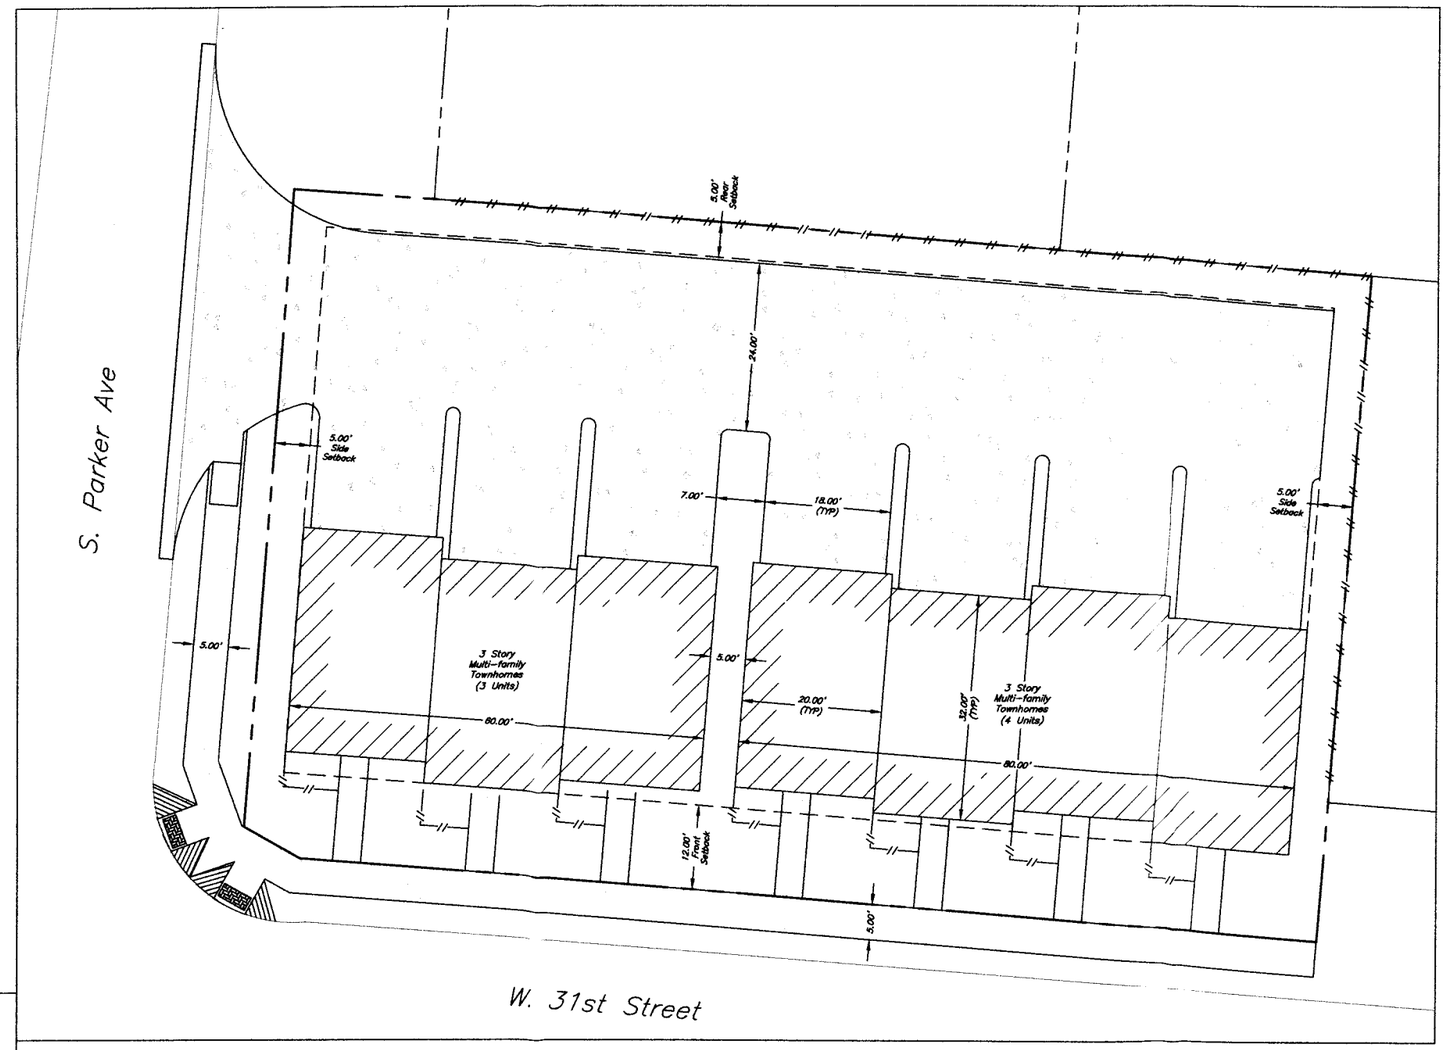

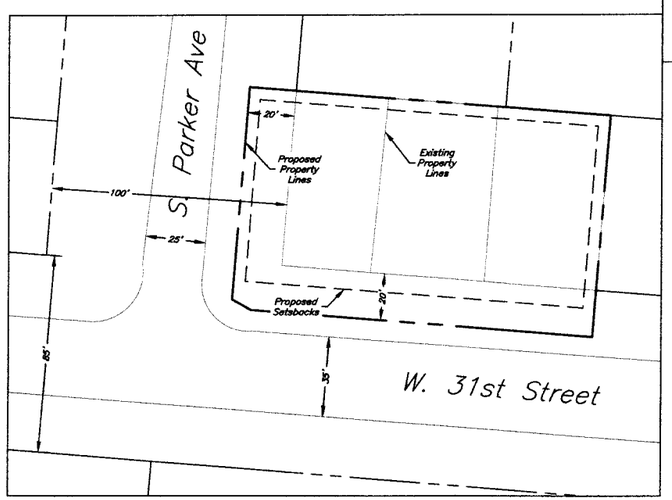

Property Information
N.T.S

PD-H Development Plan

General Notes:

No.	Revision/Issue	Date

Firm Name and Address:

J4 Engineering

PO Box 5192 - Bryan, Texas - 77805
979-739-0567 www.J4Engineering.com
Firm# 9951

Project Name and Address:

31st Street Townhomes

204-206 W. 31st Street
Bryan, Brazos County, Texas

Date: May 2015

Scale: As Noted

Sheet: Exhibit A

J4 Engineering 04/22/2015 31st Street Townhomes Concept.dwg J4E Project # 15-019