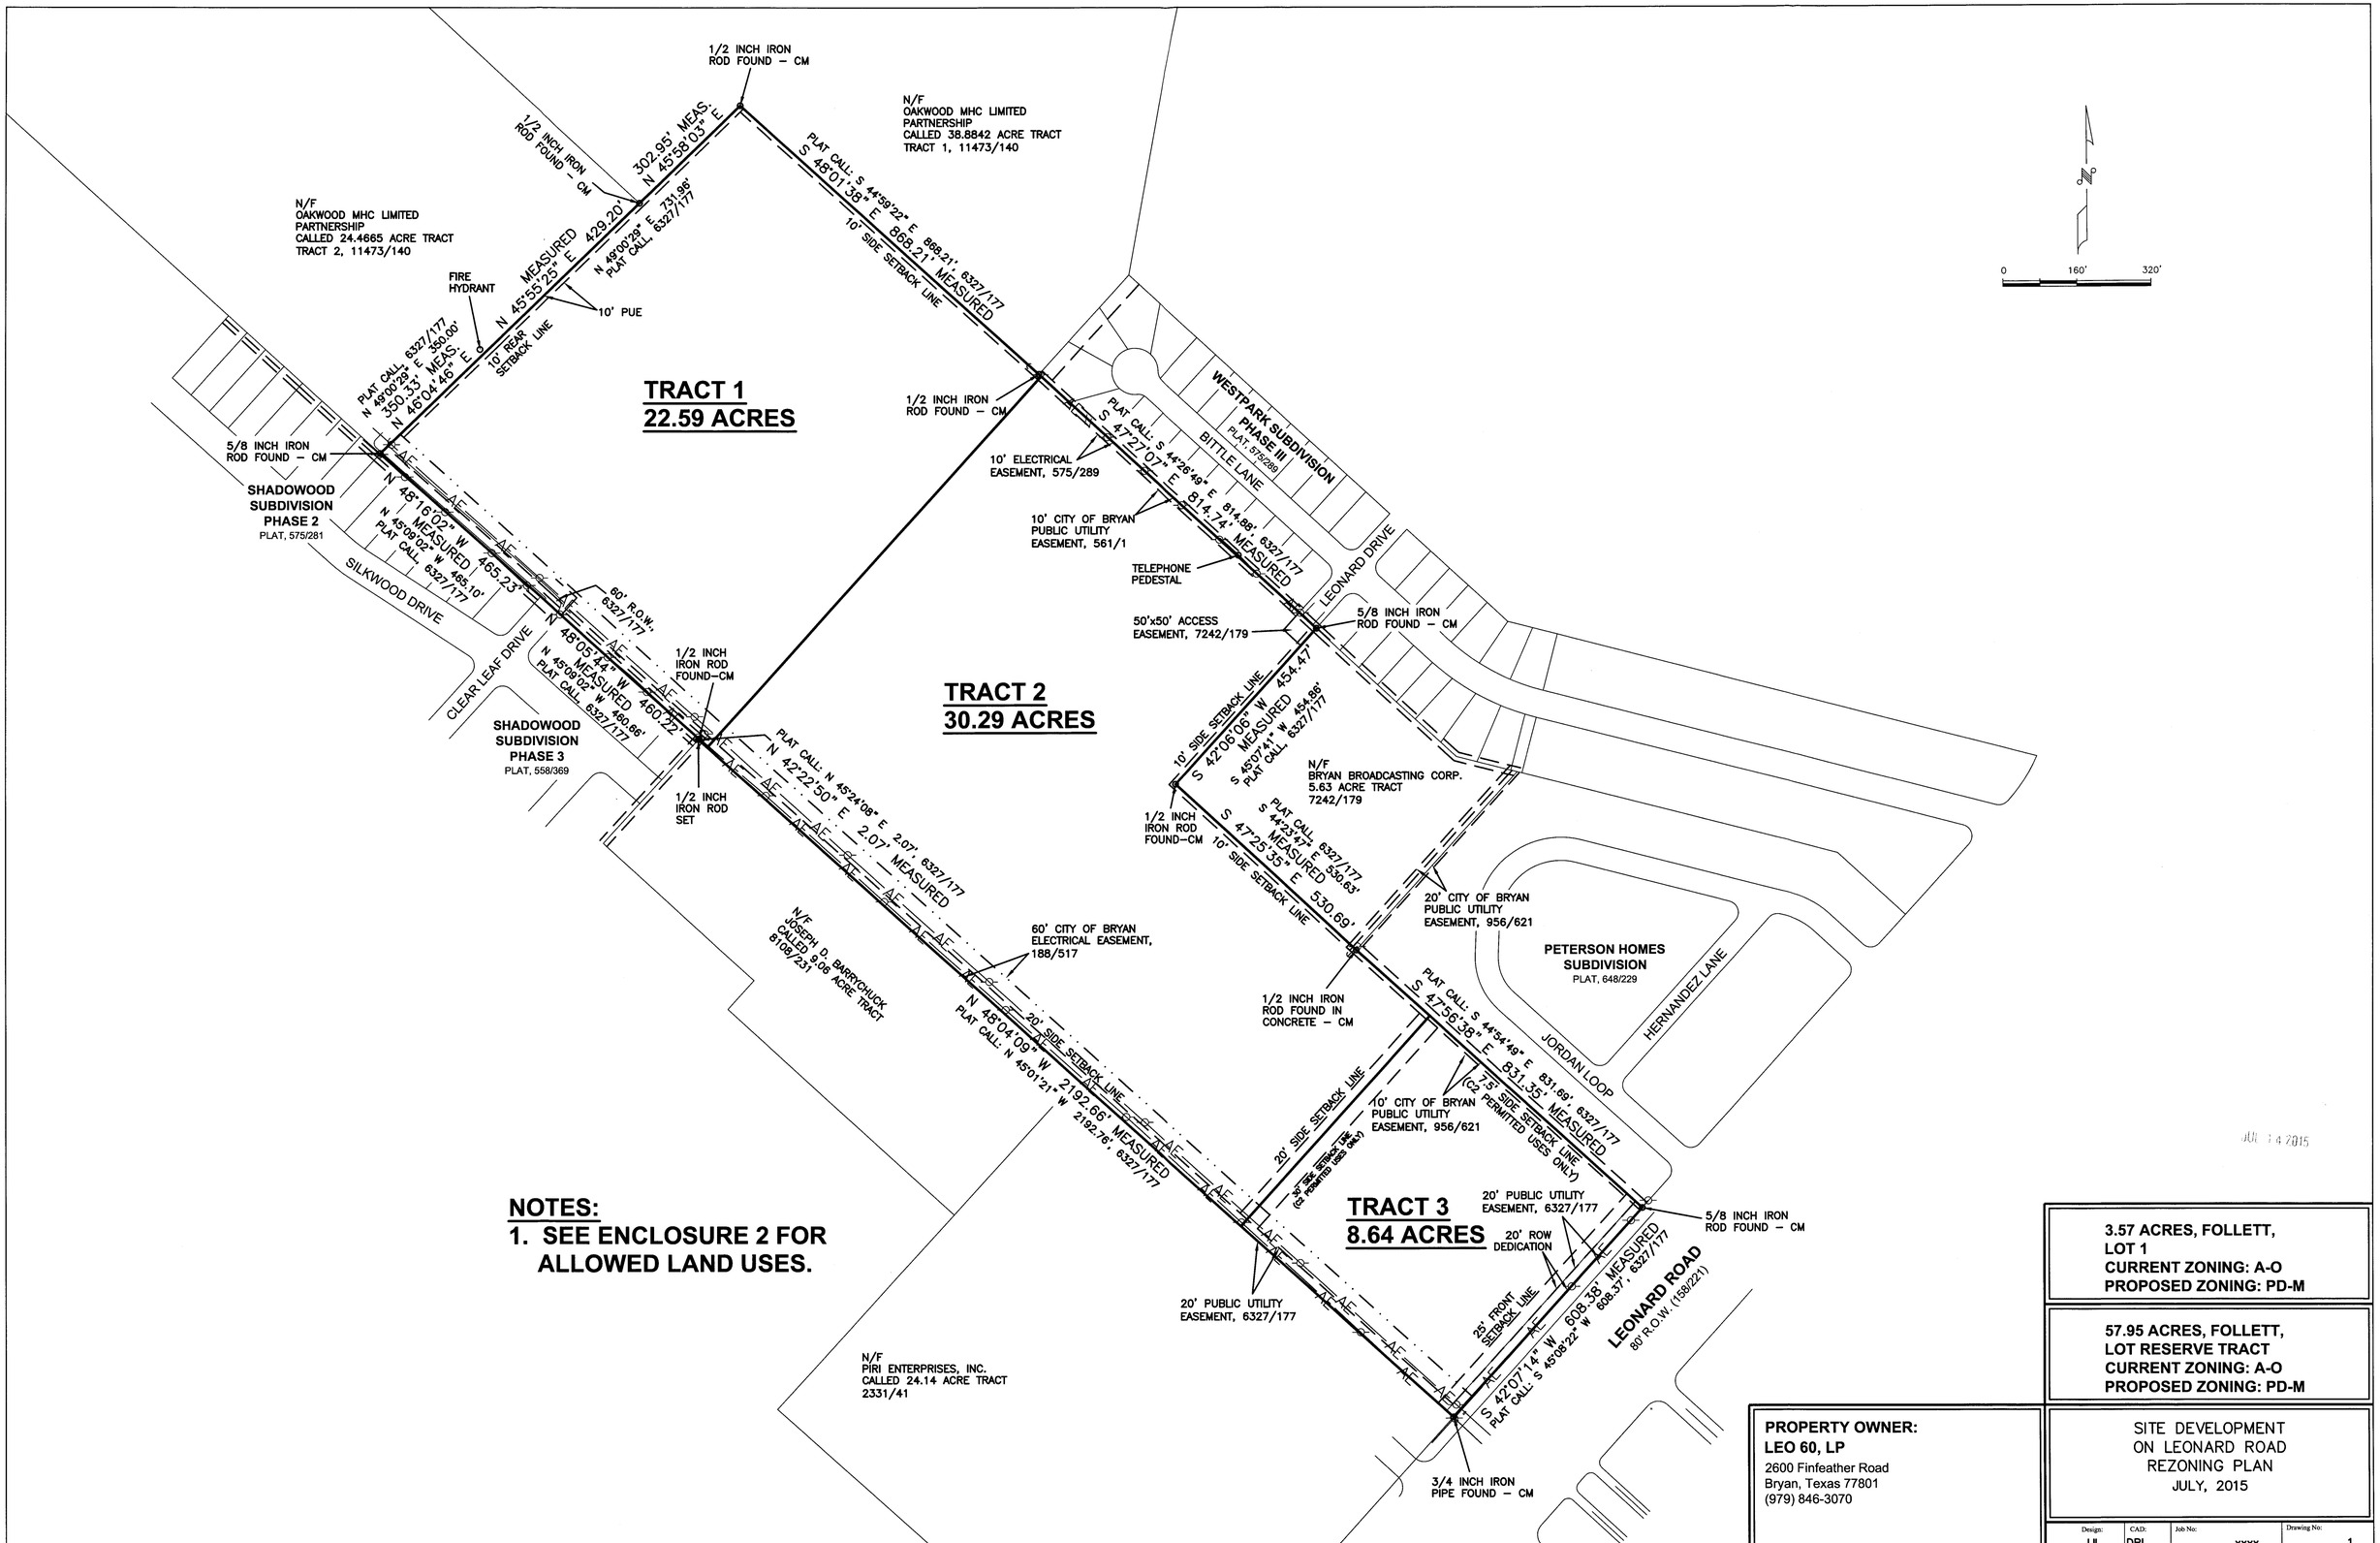

NOTES:

1. **SEE ENCLOSURE 2 FOR ALLOWED LAND USES.**

3.57 ACRES, FOLLETT, LOT 1
CURRENT ZONING: A-O
PROPOSED ZONING: PD-M

57.95 ACRES, FOLLETT, LOT RESERVE TRACT
CURRENT ZONING: A-O
PROPOSED ZONING: PD-M

PROPERTY OWNER:
LEO 60, LP
2600 Finfeather Road
Bryan, Texas 77801
(979) 846-3070

SITE DEVELOPMENT
ON LEONARD ROAD
REZONING PLAN
JULY, 2015

Design:	CAD:	Job No:	Drawing No:
JJL	DRL	xxxx	1