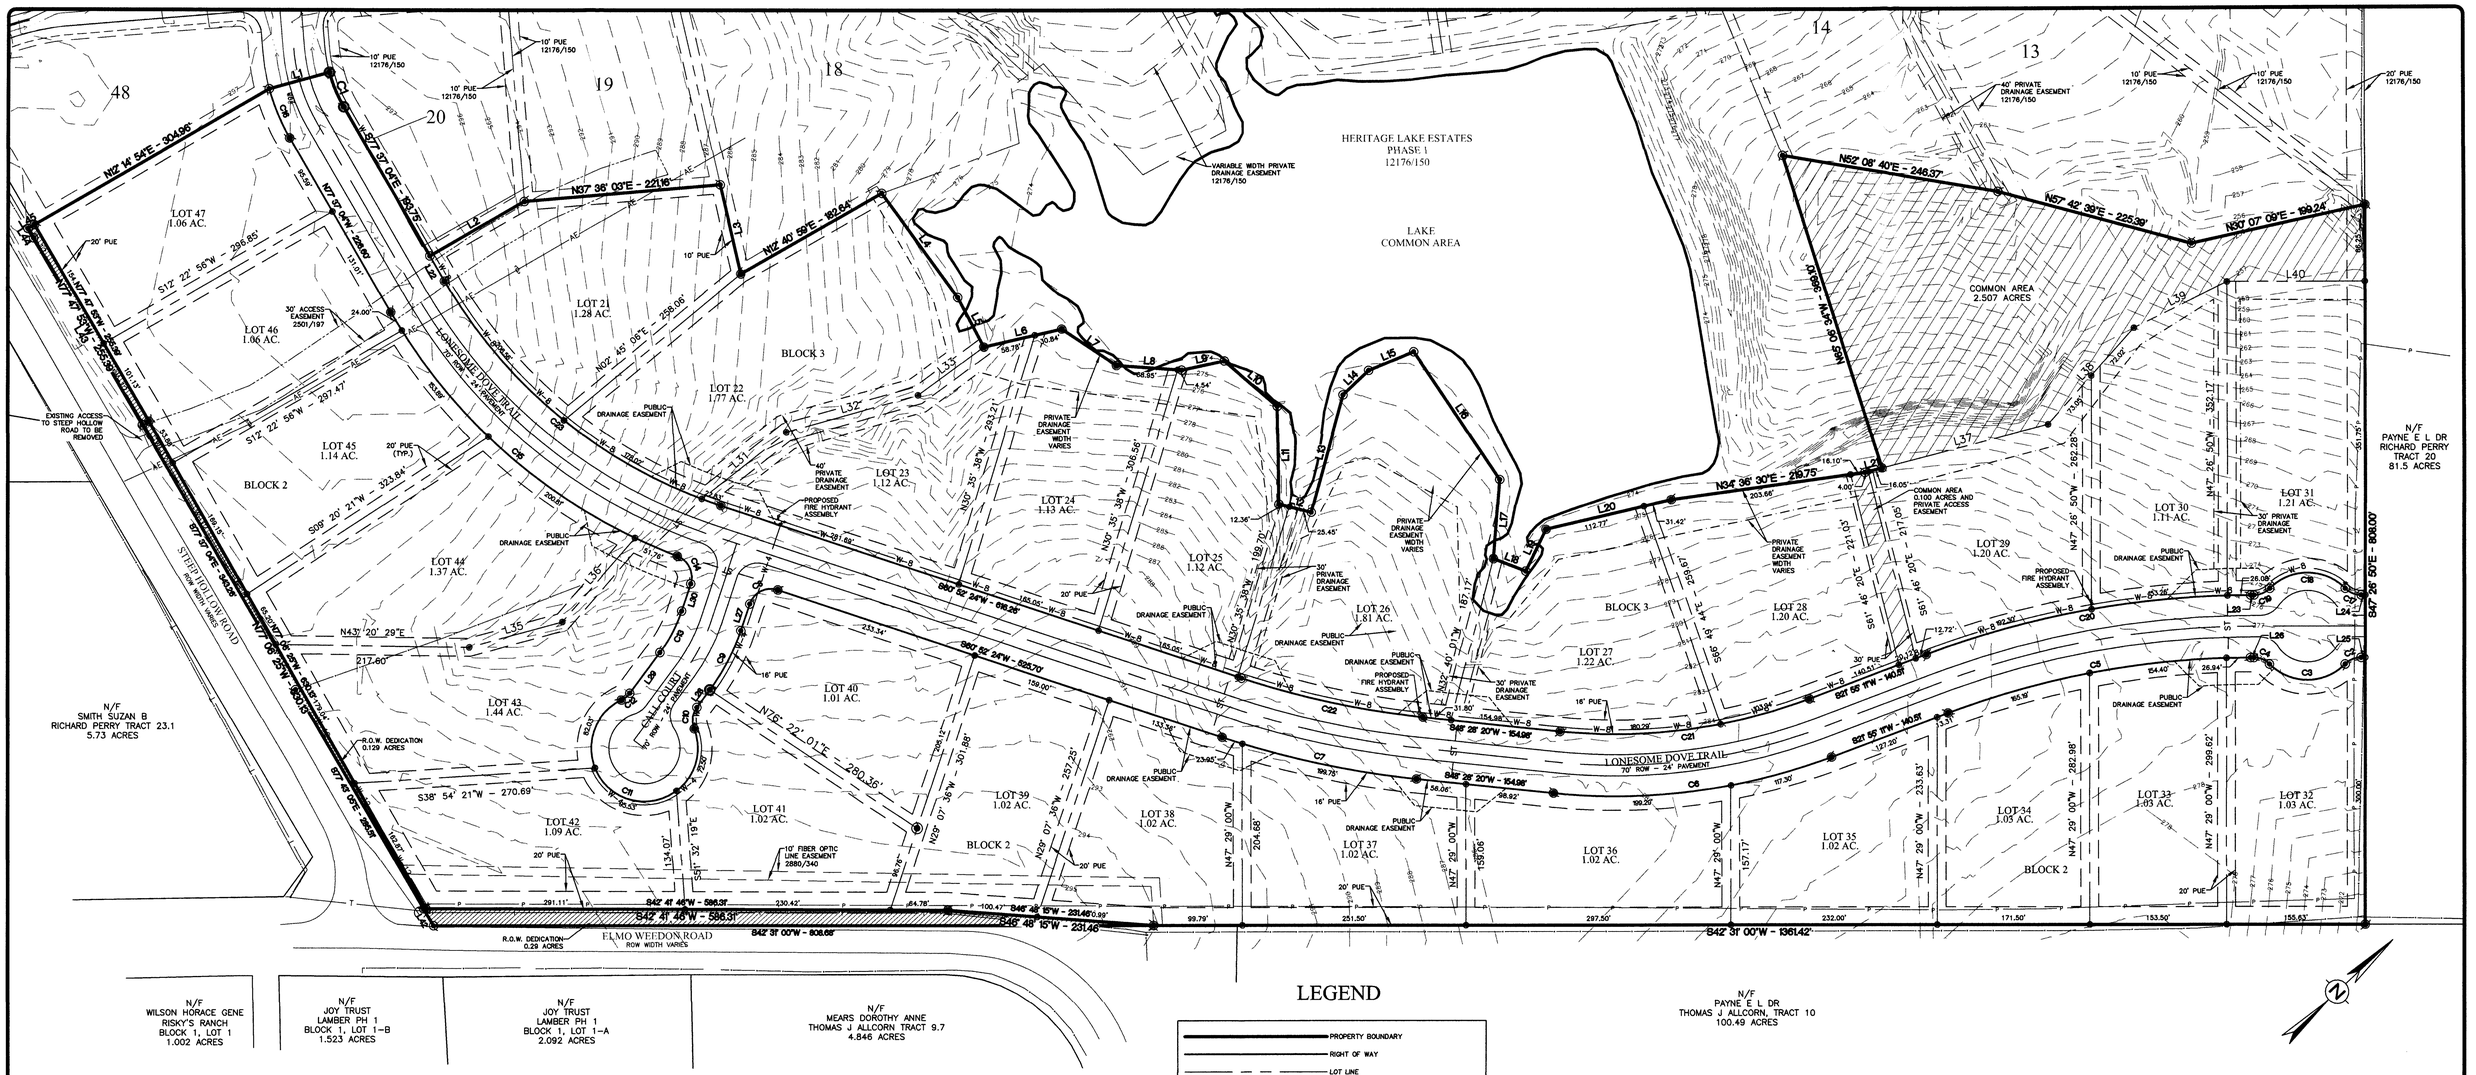
HERITAGE LAKE ESTATES
PHASE 1
12176/150
LAKE
COMMON AREA
COMMON AREA
2.507 ACRES
LOT 47
1.06 AC.
LOT 46
1.06 AC.
LOT 45
1.14 AC.
LOT 44
1.37 AC.
LOT 43
1.44 AC.
LOT 42
1.09 AC.
LOT 41
1.02 AC.
LOT 40
1.01 AC.
LOT 39
1.02 AC.
LOT 38
1.02 AC.
LOT 37
1.02 AC.
LOT 36
1.02 AC.
LOT 35
1.02 AC.
LOT 34
1.03 AC.
LOT 33
1.03 AC.
LOT 32
1.03 AC.
LOT 31
1.21 AC.
LOT 30
1.11 AC.
LOT 29
1.20 AC.
LOT 28
1.20 AC.
LOT 27
1.22 AC.
LOT 26
1.81 AC.
LOT 25
1.12 AC.
LOT 24
1.13 AC.
LOT 23
1.12 AC.
LOT 22
1.07 AC.
LOT 21
1.28 AC.
BLOCK 2
BLOCK 3
LONESOME DOVE TRAIL
70' ROW - 24' PAVEMENT
STEEP HOLLOW ROAD
70' ROW VARIES
CALL COURT
50' ROW - 24' PAVEMENT
ELMO WEEDON ROAD
ROW WIDTH VARIES
R.O.W. DEDICATION
0.129 ACRES
R.O.W. DEDICATION
0.29 ACRES
COMMON AREA
0.100 ACRES AND
PRIVATE ACCESS
EASEMENT
VARIABLE WIDTH PRIVATE
DRAINAGE EASEMENT
12176/150
40' PRIVATE
DRAINAGE EASEMENT
12176/150
10' PUE
12176/150
20' PUE
30' ACCESS
EASEMENT
2501/197
PUBLIC
DRAINAGE EASEMENT
PRIVATE
DRAINAGE
EASEMENT
WIDTH
VARIES
PROPOSED
FIRE HYDRANT
ASSEMBLY
30' PRIVATE
DRAINAGE
EASEMENT
16' PUE
10' FIBER OPTIC
LINE EASEMENT
2880/340
EXISTING ACCESS
TO STEEP HOLLOW
ROAD TO BE
REMOVED
N/F
SMITH SUZAN B.
RICHARD PERRY TRACT 23.1
5.73 ACRES
N/F
PAYNE E L DR
RICHARD PERRY
TRACT 20
81.5 ACRES
N/F
PAYNE E L DR
THOMAS J ALLCORN, TRACT 10
100.49 ACRES
N/F
WILSON HORACE GENE
RISKY'S RANCH
BLOCK 1, LOT 1
1.002 ACRES
N/F
JOY TRUST
LAMBER PH 1
BLOCK 1, LOT 1-B
1.523 ACRES
N/F
JOY TRUST
LAMBER PH 1
BLOCK 1, LOT 1-A
2.092 ACRES
N/F
MEARS DOROTHY ANNE
THOMAS J ALLCORN TRACT 9.7
4.846 ACRES
N02° 14' 54"E - 304.96'
N37° 37' 04"E - 183.75'
N37° 37' 04"E - 183.75'
N37° 37' 04"E - 183.75