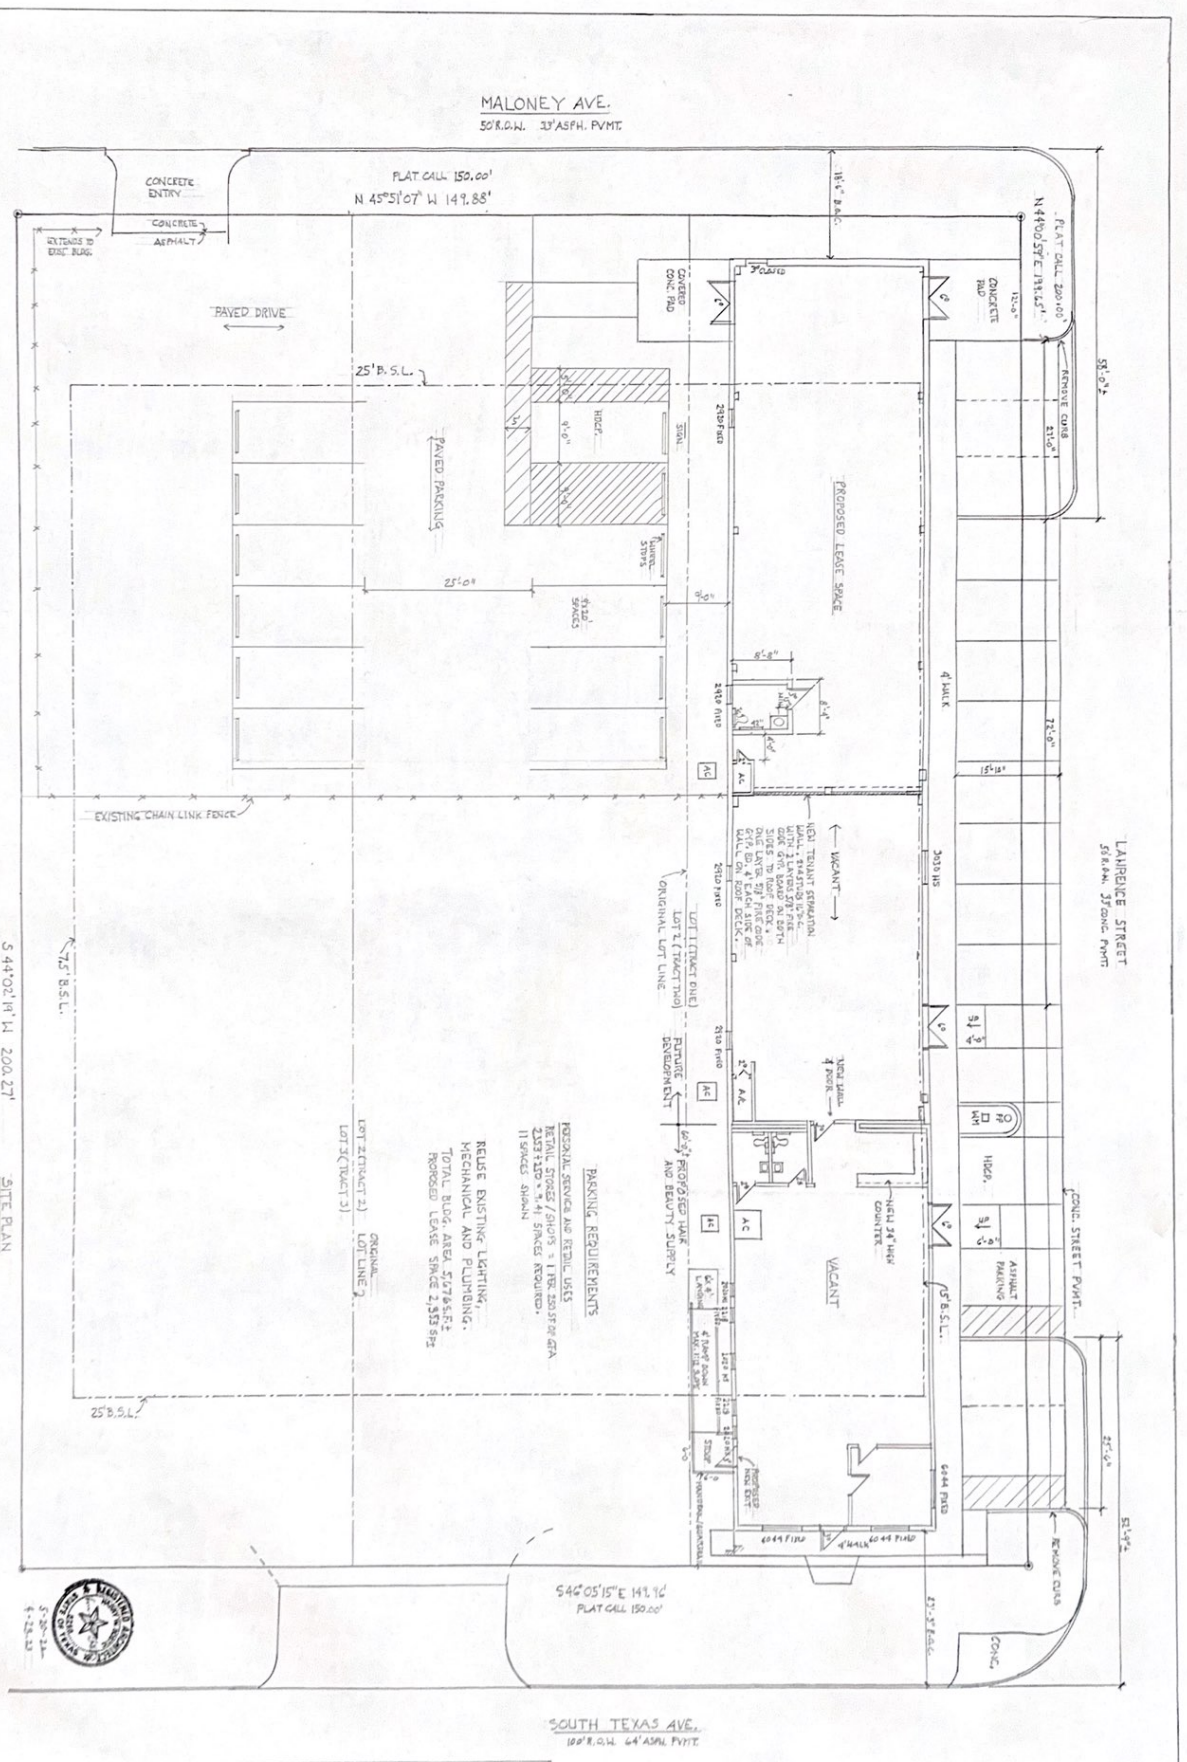

DATE: 4-28-23	PROPOSED NEW TENNANT SPACE FOR:
SHEET:	PROPOSED LEASE SPACE
	2600 SOUTH TEXAS AVE. BRYAN, TEXAS