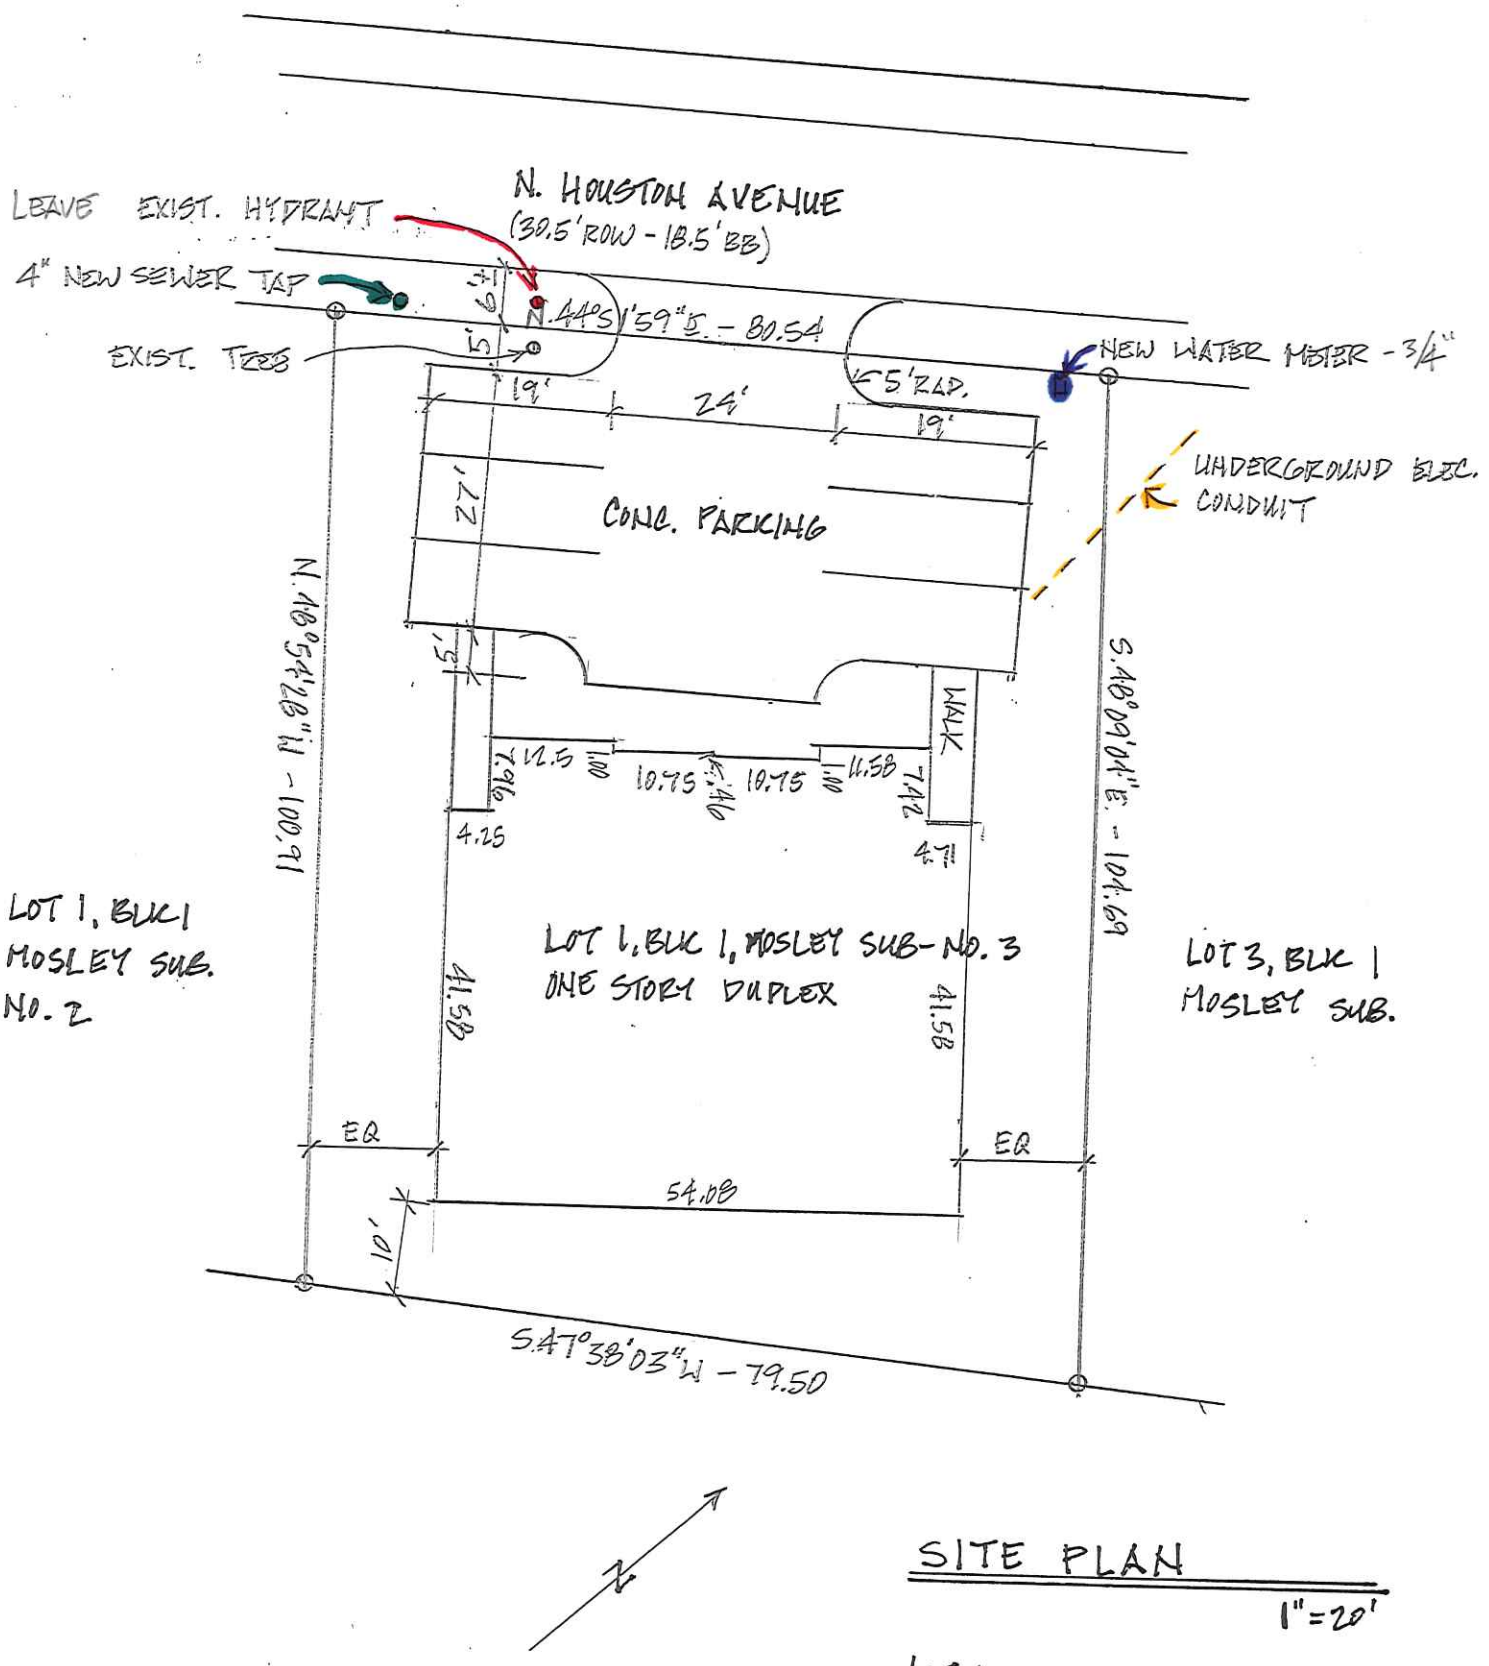

SITE PLAN

1" = 20'

LOT 1, BLK 1, MOSLEY SUB. NO. 3
1201 A+B NORTH HOUSTON AVENUE
BRYAN, TEXAS 77803