


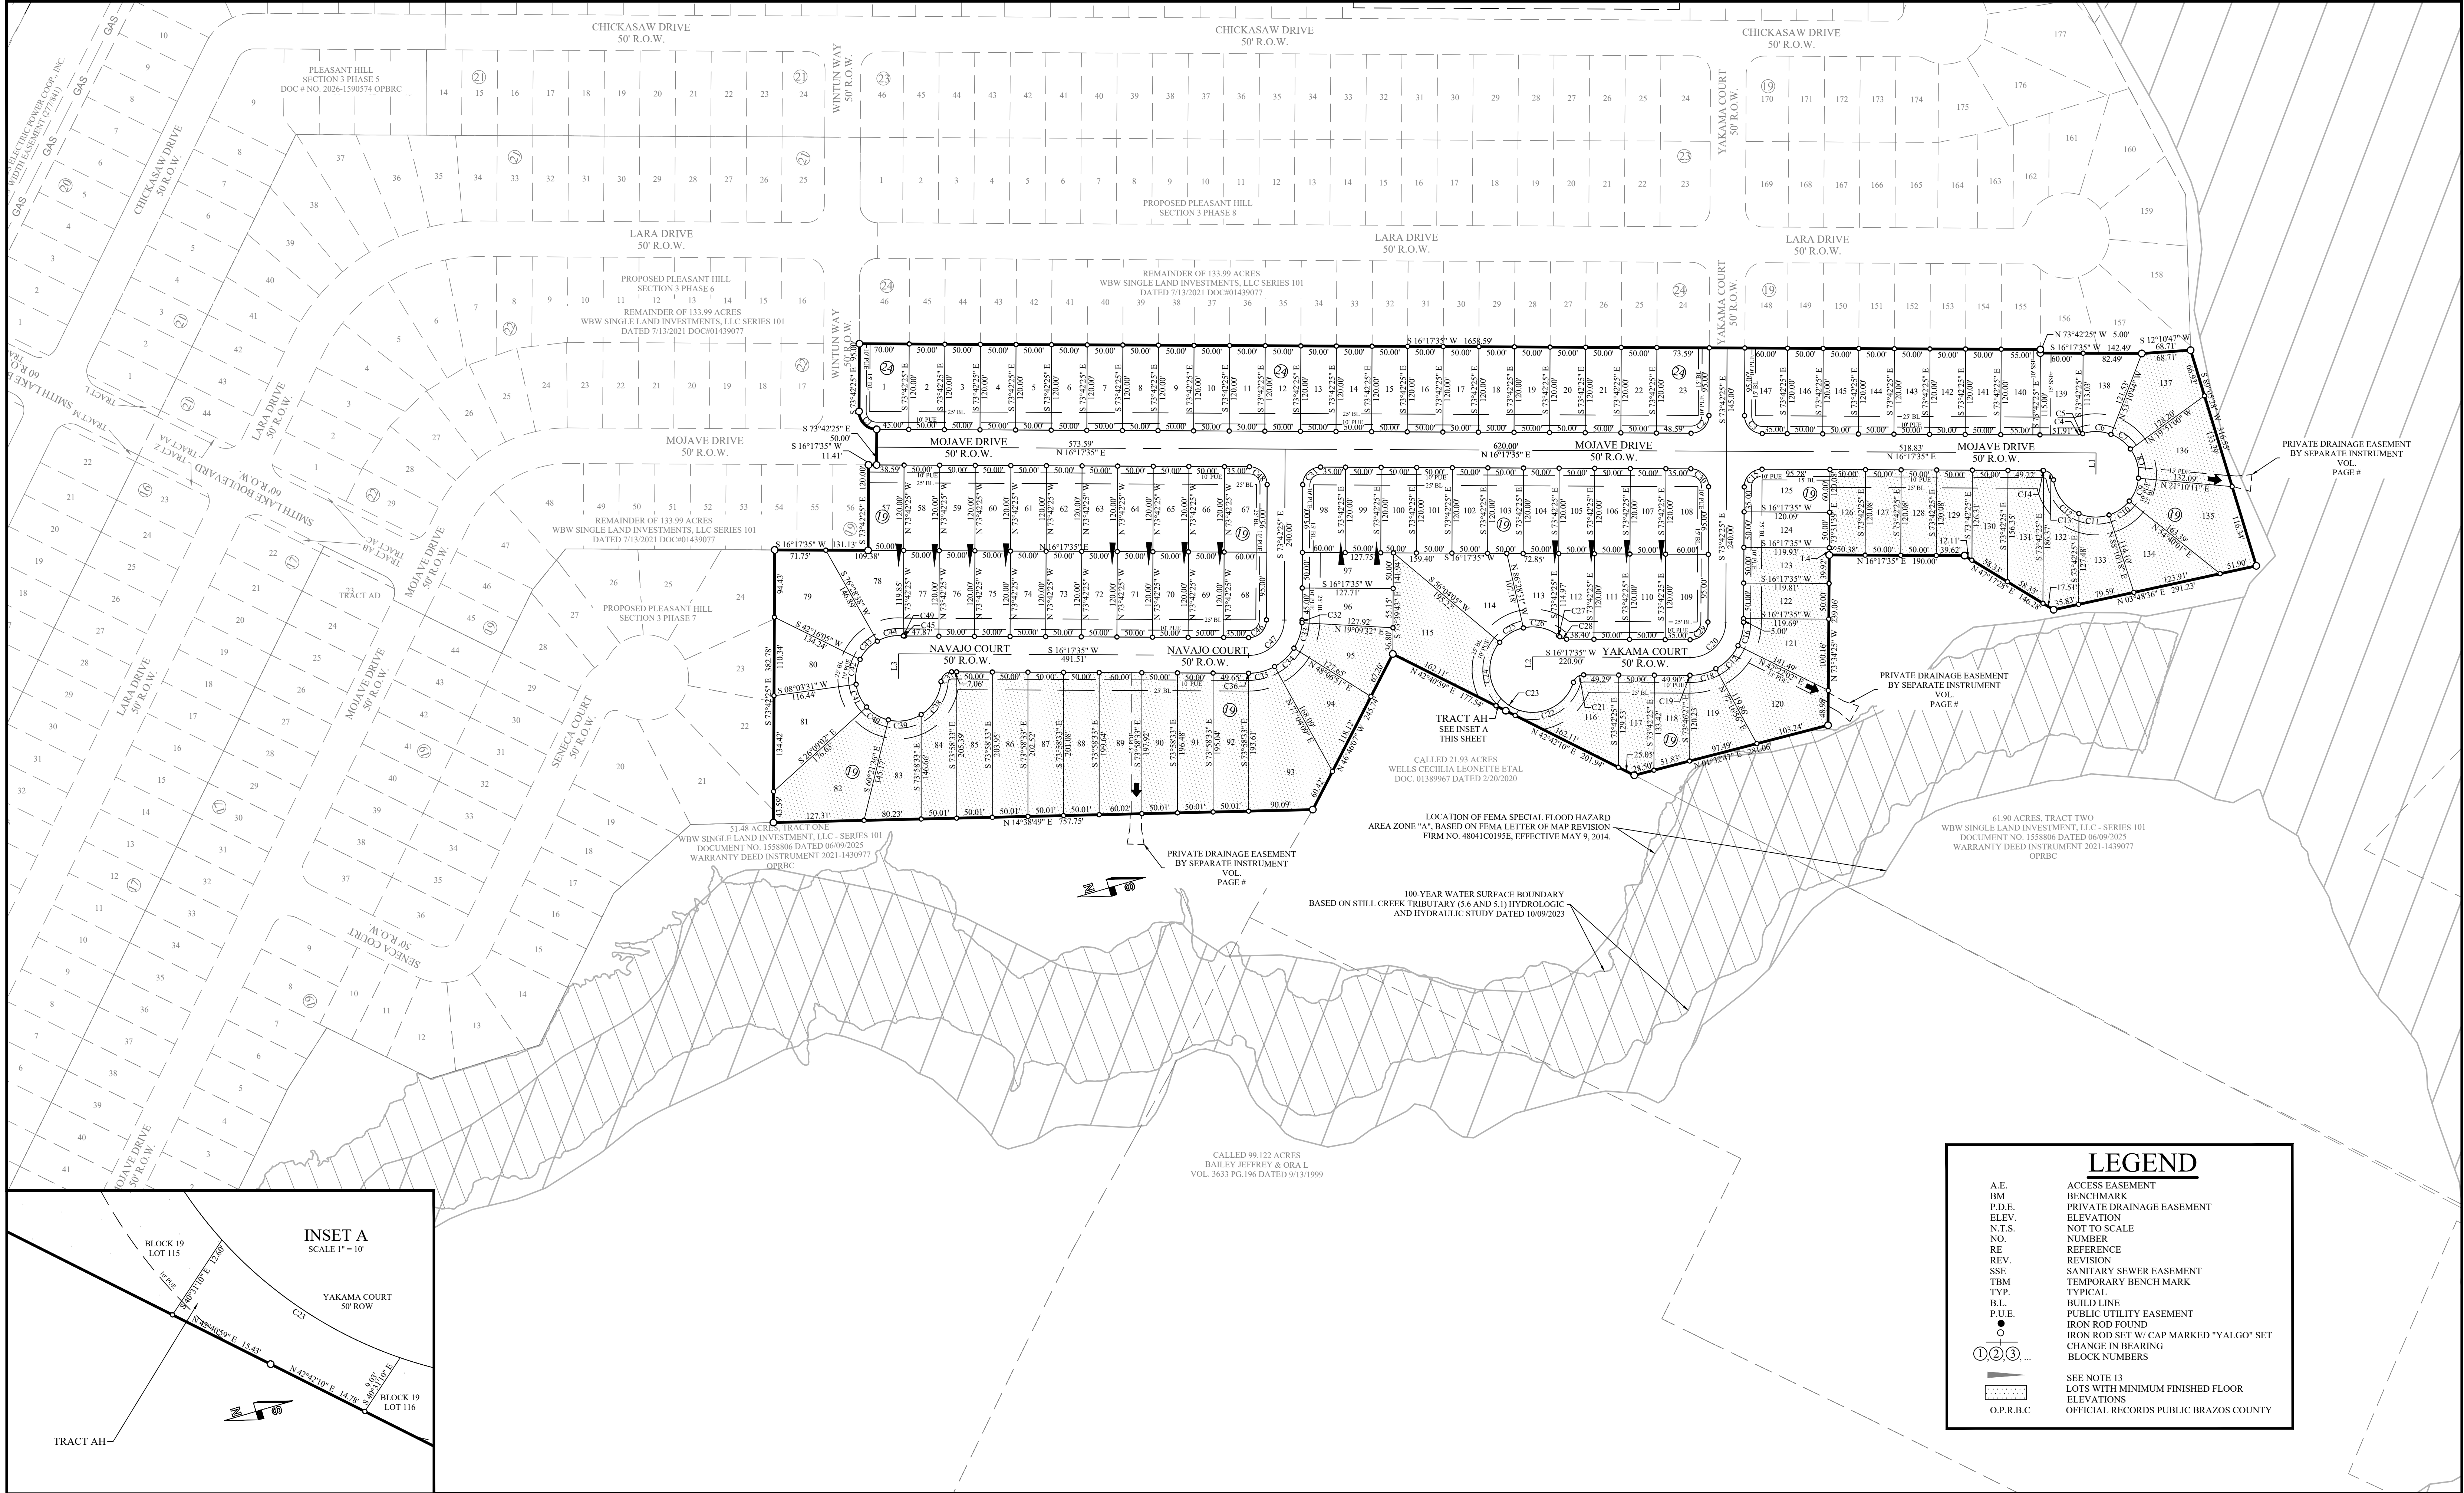

REV.		DESCRIPTION		DATE	BY	PROJECT INFORMATION		BENCHMARK		FINAL PLAT PLEASANT HILL SECTION 3 - PHASE 9 CITY OF BRYAN, BRAZOS COUNTY, TEXAS				LEGAL DESCRIPTION		Yalgo Engineering, LLC 109 W 2nd Street Ste. 201 Georgetown, TX 78626 PH (254) 953-5353 FX (254) 953-5057 Texas Registered Engineering Firm # F-24040 Texas Registered Surveying Firm 10194797		SHEET 2 OF 2
						TOTAL SIZE: 23.64 ACRES TOTAL BLOCKS: 2 TOTAL LOTS: 114 TOTAL TRACTS: 1		CONCRETE TXDOT MONUMENT (SOUTHEAST R.O.W. LINE OF SANDY POINT ROAD) NAD 83 (2011) TX CENTRAL ZONE #4203 N: 10232940.54 E: 3525284.48 ELEV. = 333.33'						A 23.64 ACRE TRACT SITUATED IN, AND BEING OUT OF THE JAMES MCMILLEN SURVEY, A-176, BRAZOS COUNTY, TEXAS				
PROJECT NUMBER: PH39				CLIENT NAME: WBW SINGLE DEVELOPMENT GROUP, LLC SERIES 140														
APPROVED BY: JCL				CLIENT LOCATION: GEORGETOWN, TX														
AUTHORIZED BY: WBW																		

PRINTED ON October 1, 2026